PARKING

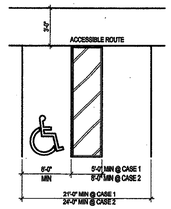

PARKING IDENTIFICATION SIGNS

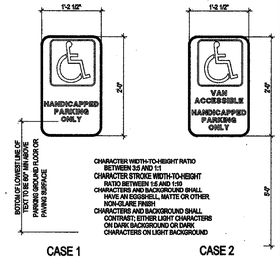

CASE 1: PARKING SPACES WITH SHARED AISLE
CASE 2: VAN ACCESSIBLE PARKING
NOTE: SURFACE SLOPE AT ACCESSIBLE PARKING IS LIMITED TO 2% MAXIMUM IN ANY DIRECTION

SEE SECTION 4.6 OF THE A.D.A. ACCESSIBILITY GUIDELINES FOR ADDITIONAL INFORMATION ON PARKING

ACCESSIBLE ROUTE

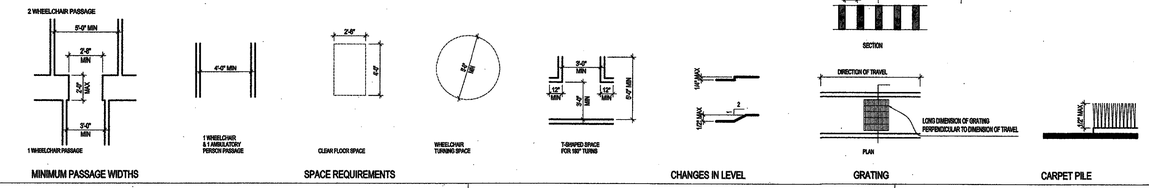

MINIMUM PASSAGE WIDTHS | SPACE REQUIREMENTS | CHANGES IN LEVEL | GRATING | CARPET PILE

NOTES

1. INFORMATION SHOWN ON THIS SHEET IS THE MINIMUM REQUIRED FOR ADA COMPLIANCE.
2. DIMENSIONS INDICATED ARE THE MINIMUM CLEAR DIMENSIONS REQUIRED BY THE ADA ACCESSIBILITY GUIDELINES. THE CONTRACTOR IS RESPONSIBLE FOR LAYOUT OF BUILDING ELEMENTS TO ASSURE THAT DIMENSIONS SHOWN ARE PROVIDED.
3. NOTIFY THE ARCHITECT IMMEDIATELY OF ANY DISCREPANCIES BETWEEN THE ARCHITECTURAL DRAWINGS AND THE INFORMATION GIVEN ON THIS SHEET.
4. DO NOT SCALE THESE DRAWINGS.
5. REFER TO FEDERAL PUBLICATION "AMERICANS WITH DISABILITIES ACT, TITLE III :: PUBLIC ACCOMMODATIONS" (LATEST EDITION) AND PROJECT LOCAL GOVERNING REGULATIONS FOR COMPLETE PROJECT ACCESSIBILITY REQUIREMENTS
6. INFORMATION SHOWN ON THIS SHEET IS PROVIDED TO THE CONTRACTOR, TO COORDINATE AND VERIFY ITEMS AND CONDITIONS INDICATED IN THE CONSTRUCTION DOCUMENTS, WITH ADA COMPLIANCE. ALL CONDITIONS SHOWN ON THIS SHEET MAY NOT NECESSARILY APPLY TO THIS PROJECT.

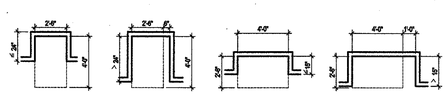

MANEUVERING CLEARANCES @ ALCOVES

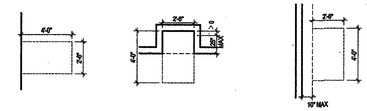

REACH LIMITATIONS PLANS

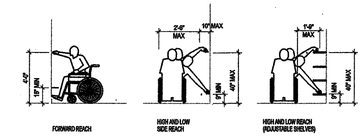

REACH LIMITATIONS ELEVATIONS

CURB RAMPS

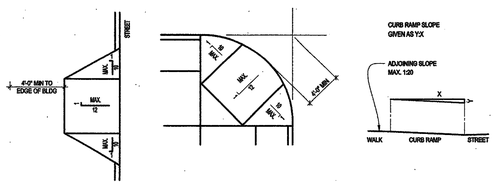

FORWARD APPROACH | CORNER APPROACH | CURB RAMP SLOPE LIMITS

SEE SECTION 4.7 OF THE A.D.A. ACCESSIBILITY GUIDELINES FOR ADDITIONAL INFORMATION ON CURB RAMPS

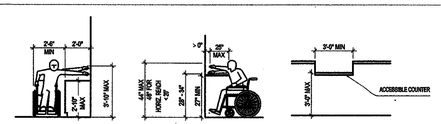

MAXIMUM SIDE REACH OVER AN OBSTACLE | MAXIMUM FRONT REACH OVER AN OBSTACLE | ACCESSIBLE COUNTER ELEVATION

REACH LIMITATIONS, CONT.

SEE SECTIONS 4.2, 4.3, 4.4 AND 4.5 OF THE A.D.A. ACCESSIBILITY GUIDELINES FOR ADDITIONAL INFORMATION ON PASSAGE WIDTHS, SPACE REQUIREMENTS, CLEARANCES, REACH, AND PROTRUSIONS

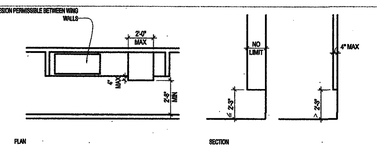

PROTRUSION LIMITS

DOORS

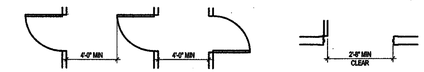

CLEARANCES FOR DOORS IN SERIES | SWING DOOR CLEARANCES

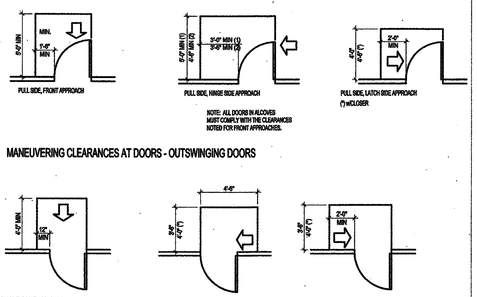

MANEUVERING CLEARANCES AT DOORS - OUTSWINGING DOORS

MANEUVERING CLEARANCES AT DOORS - INSWINGING DOORS

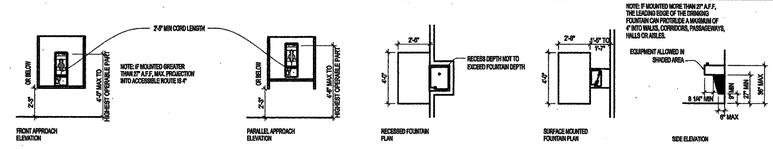

DRINKING FOUNTAINS

SEE SECTION 4.15 (10) AND 4.16 OF THE A.D.A. ACCESSIBILITY GUIDELINES FOR ADDITIONAL INFORMATION ON DRINKING FOUNTAINS

ELECTRICAL FIXTURES

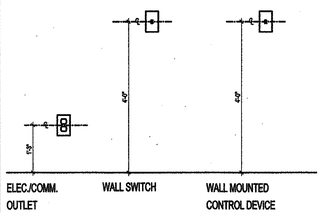

ELEC./COMM. OUTLET | WALL SWITCH | WALL MOUNTED CONTROL DEVICE

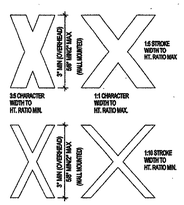

SIGNAGE CHARACTER

NO SCALE

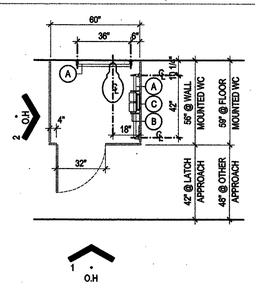

ACCESSIBLE STALL PLAN

SCALE: 1/4" = 1'-0"

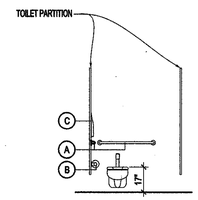

ACCESSIBLE STALL FRONT

SCALE: 1/4" = 1'-0"

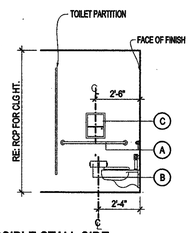

ACCESSIBLE STALL SIDE

SCALE: 1/4" = 1'-0"

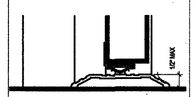

DOOR THRESHOLD DETAIL

SEE SECTION 4.13 OF THE A.D.A. ACCESSIBILITY GUIDELINES FOR ADDITIONAL INFORMATION ON DOORS

LAVATORIES

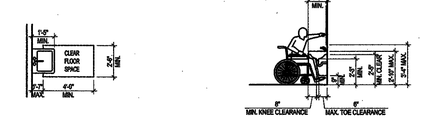

CLEAR FLOOR SPACE AT LAVATORIES | LAVATORY CLEARANCES

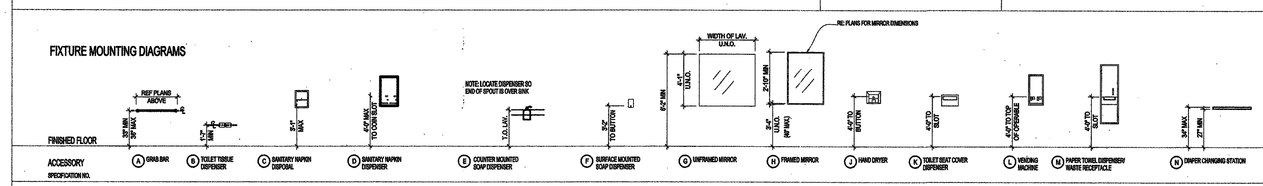

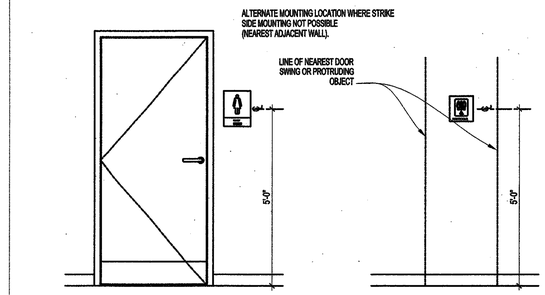

DOOR SIGNAGE HEIGHT & LOCATION

SCALE: 1/4" = 1'-0"

VergesRome Architects
320 N. Carrollton Avenue, Suite 100
New Orleans, Louisiana 70119
t. 504.488.7739 f. 504.488.7743
www.VergesRome.com

© copyright 2009

RENOVATIONS AND ADDITION TO CLASSROOM BUILDINGS FOLSOM JR. HIGH SCHOOL ST. TAMMANY PARISH SCHOOL BOARD

83055 HAY HOLLOW ROAD
FOLSOM, LOUISIANA

DATE ISSUED:	10 JUNE 2009
REVISED:	
REVISED:	
REVISED:	
REVISED:	
DRAWN BY:	RAB
CHECKED BY:	CEV

PHASE:
CONSTRUCTION DOCUMENTS

08060

TITLE:
ADA GUIDELINES

SHEET:
A0.02