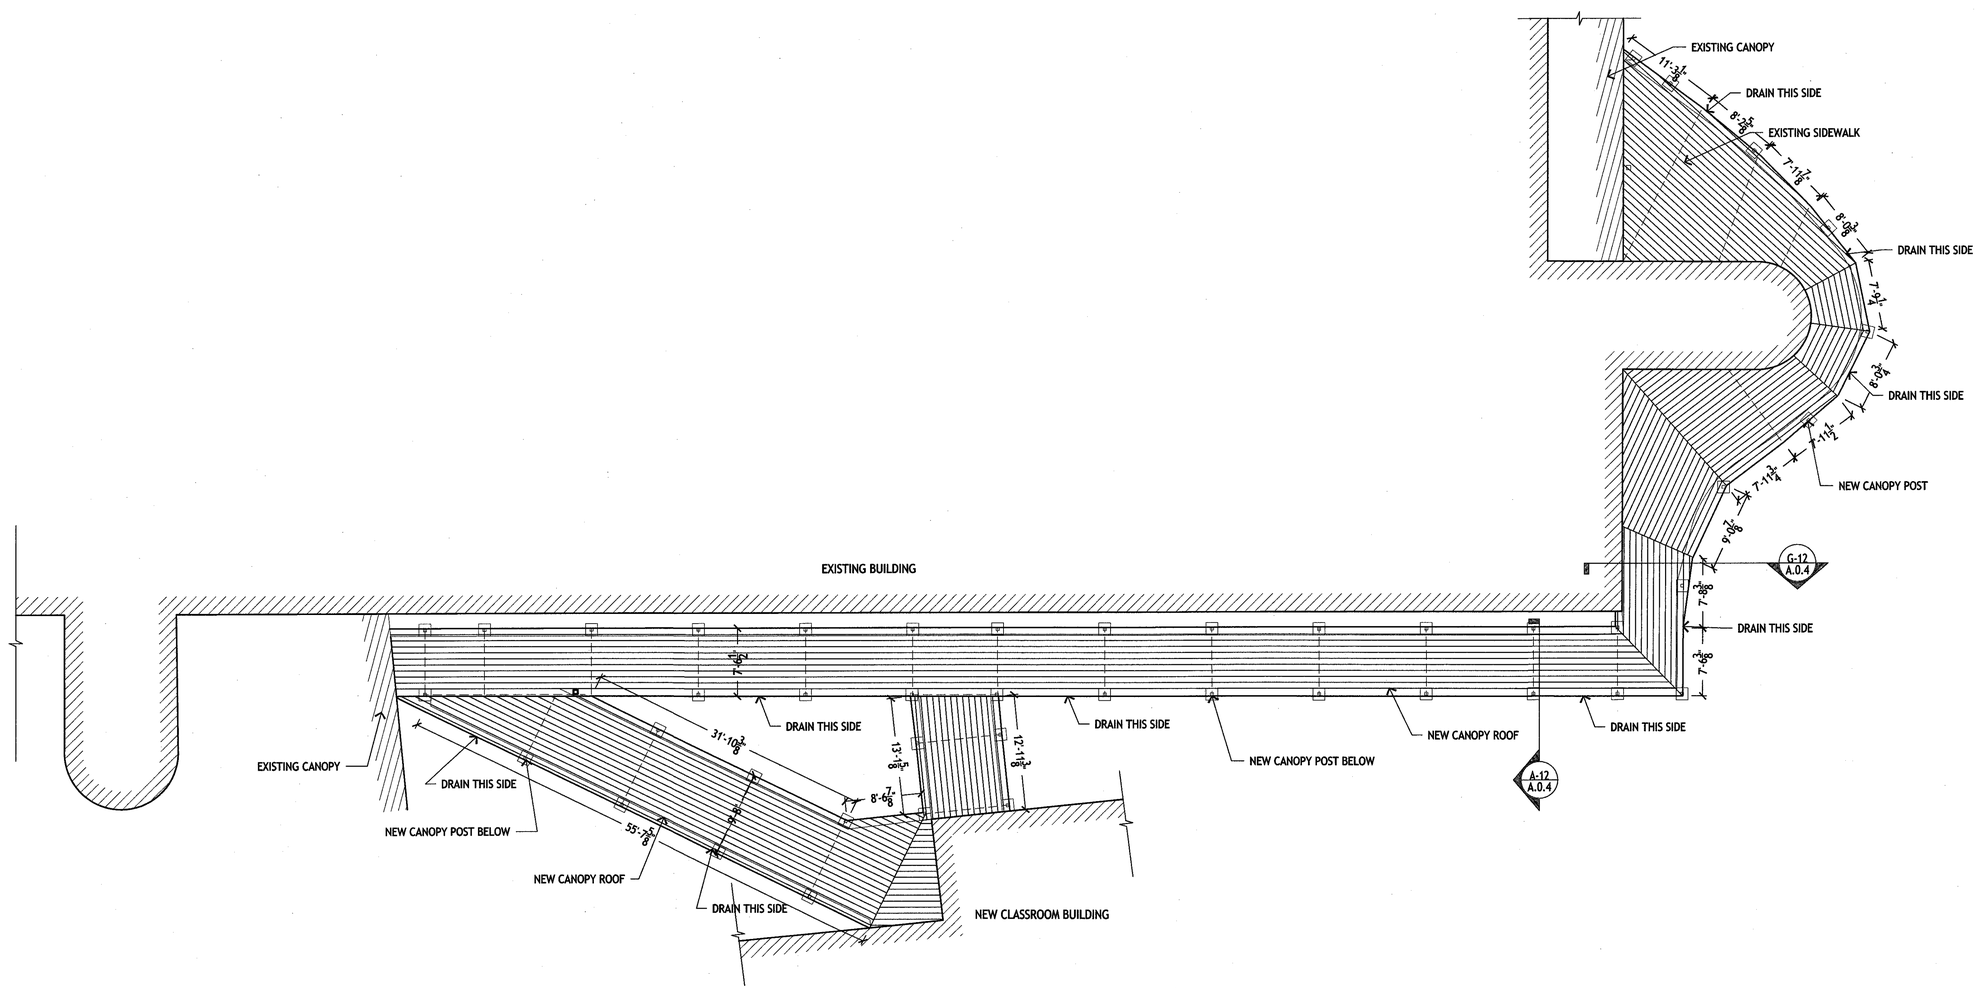

GENERAL NOTES

1. CONTRACTOR WILL BE REQUIRED TO HAVE A SUPERINTENDENT AT JOB SITE AT ALL TIMES WHILE WORK IS BEING PERFORMED OR MATERIAL IS BEING DELIVERED.
2. CONTRACTOR TO ENSURE CONSTRUCTION FENCE IS LOCKED AT THE END OF THE DAY.
3. CONTRACTOR WILL BE REQUIRED TO CUT GRASS WITHIN CONSTRUCTION FENCE FOR THE DURATION OF CONSTRUCTION.

AREA CALCULATIONS

CANOPY #1	2,187 SQ. FT.
CANOPY #2	570 SQ. FT.

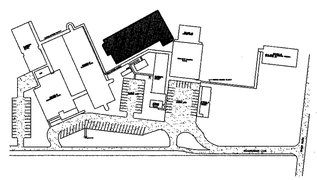

KEY PLAN

MURRAY ARCHITECTS
131 ormond center court
destrehan, la 70047
(985) 725-7175
fax (985) 725-0182

no.	revisions	date
1		
2		
3		
4		
5		
6		

HARRY HURST MIDDLE SCHOOL
WING ADDITION

170 Roadrunner Lane, Destrehan, Louisiana 70047

CANOPY AND SIDEWALK PLAN

seal: MICHAEL TABB REG. NO. 6859 STATE OF LOUISIANA REGISTERED ARCHITECT

MURRAY ARCHITECTS

project number 1007

date 6.14.2010

phase CD

drawing number A.0.3

A-1 CANOPY #1 ROOF PLAN

1/8"=1'-0"

COPYRIGHT
THESE DOCUMENTS ARE PROTECTED BY UNITED STATES COPYRIGHT LAW. THEY HAVE BEEN PREPARED SPECIFICALLY FOR THE PROJECT IDENTIFIED AND AND NOT FURTHER FOR USE ON ANY OTHER PROJECT OR ANY ART OTHER LOCATION WITHOUT THE EXPRESS WRITTEN CONSENT OF THE ARCHITECT. ANY REPRODUCTION OF THESE DOCUMENTS MUST BE AUTHORIZED BY THE ARCHITECT. ALL RIGHTS ARE RESERVED TO MURRAY ARCHITECTS.