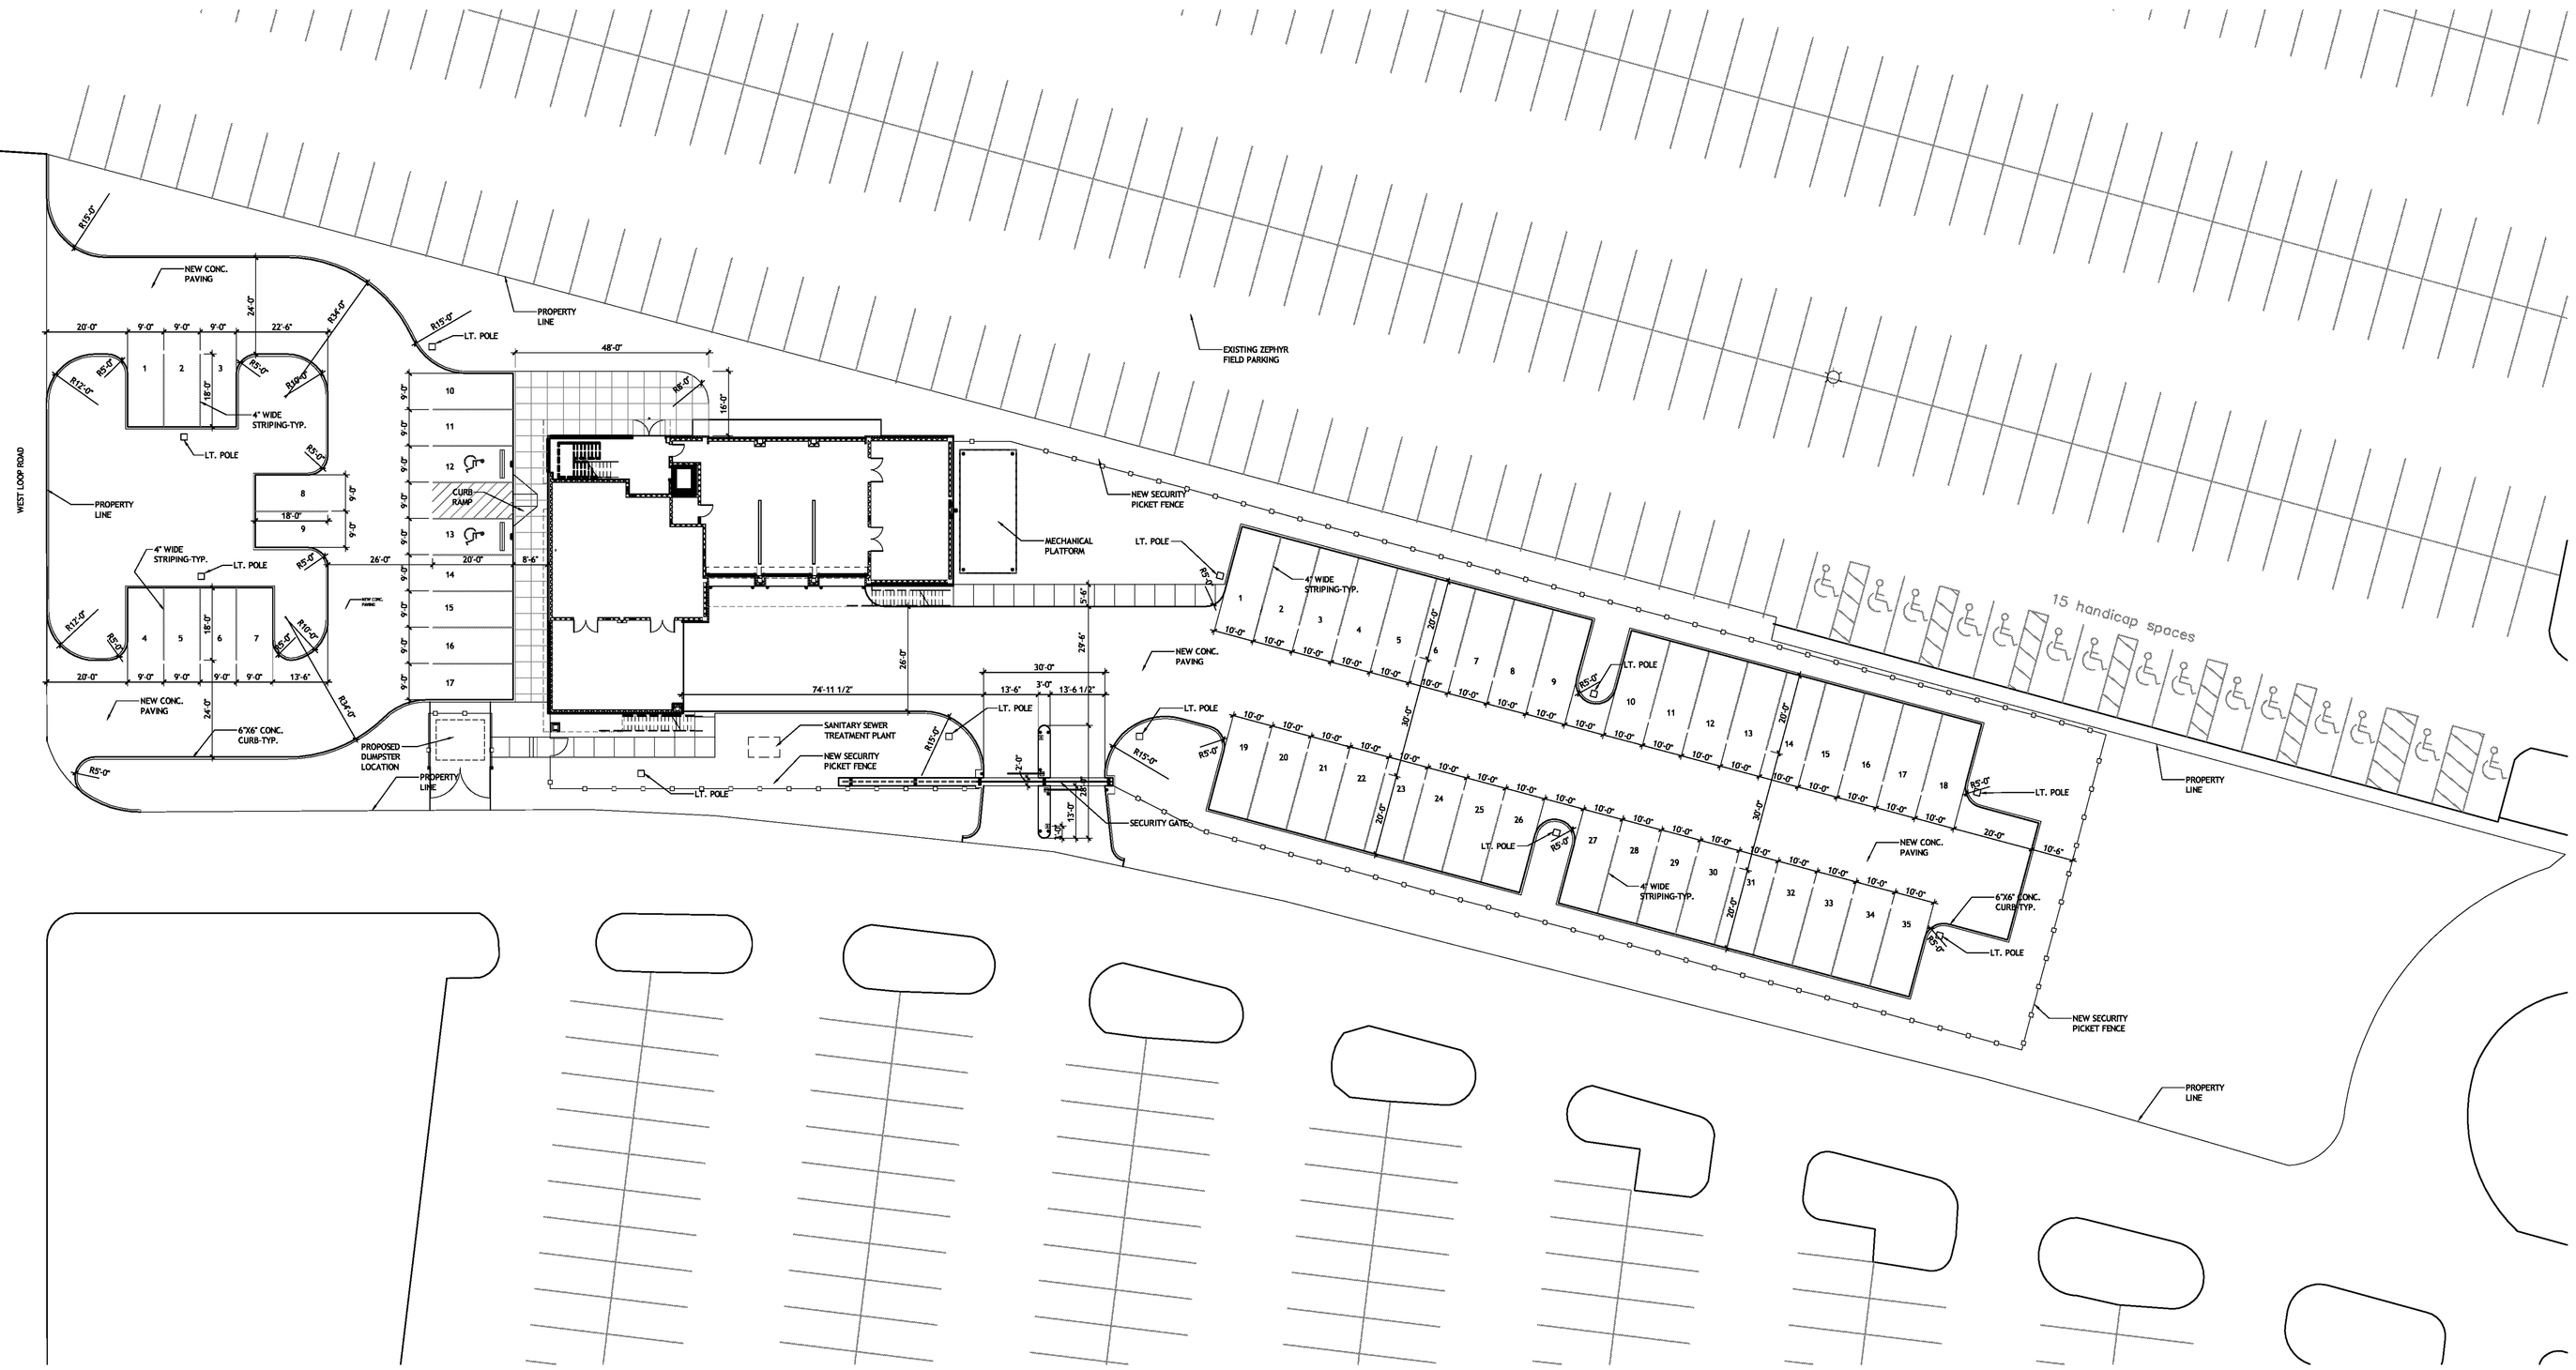

1 A101 OVERALL SITE PLAN
1" = 20'-0"
NORTH

SIZELER THOMPSON BROWN ARCHITECTS

REGIONAL DESIGN GROUP, LLC
300 LAFAYETTE STREET, SUITE 200
NEW ORLEANS, LOUISIANA 70130
(504) 523-6472 FAX (504) 529-1181

revisions

no.	revision	date
1		
2		
3		
4		
5		

JEFFERSON PARISH SHERIFF'S OFFICE
4TH DISTRICT SUBSTATION
6228 AIRLINE DRIVE METAIRIE, LOUISIANA 70003

OVERALL SITE PLAN

seal	file name	drawing number
	A101.dwg	A101
	project number: 51122.03	
	date: 02-25-10	
	phase: CD	