NOTES:
TREE PROTECTION FENCE SHALL BE 6' HIGH CONTINUOUS CHAINLINK MESH SUPPORTED BY 2" DIA. METAL POSTS.

POSTS SHALL BE SPACED 8' O.C. MAX., SET 24" MIN. INTO EXISTING SUBGRADE, AND POSTHOLES SHALL BE BACKFILLED WITH CONCRETE.

THE AREA INSIDE THE FENCE SHALL NOT BE USED FOR ANY CONSTRUCTION ACTIVITY SUCH AS STORAGE, LAY DOWN, ETC. THIS INCLUDES CONTAMINATION FROM PAINT TOOL WASHING, DIESEL, SILT, ETC.

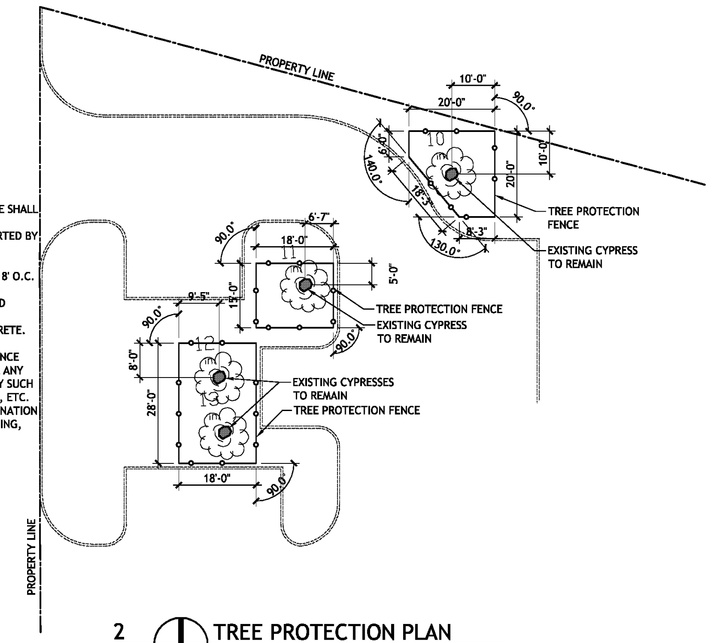

2 A102 TREE PROTECTION PLAN
1" = 20'
NORTH

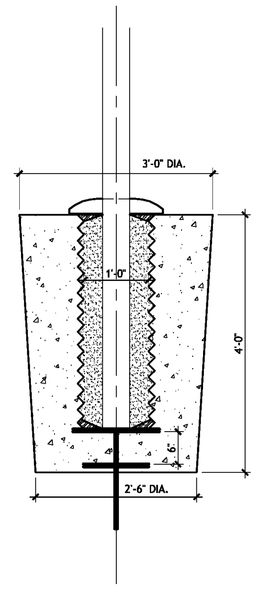

3 A102 FLAGPOLE FOUNDATION DETAIL
3/4" = 1'-0"
NORTH

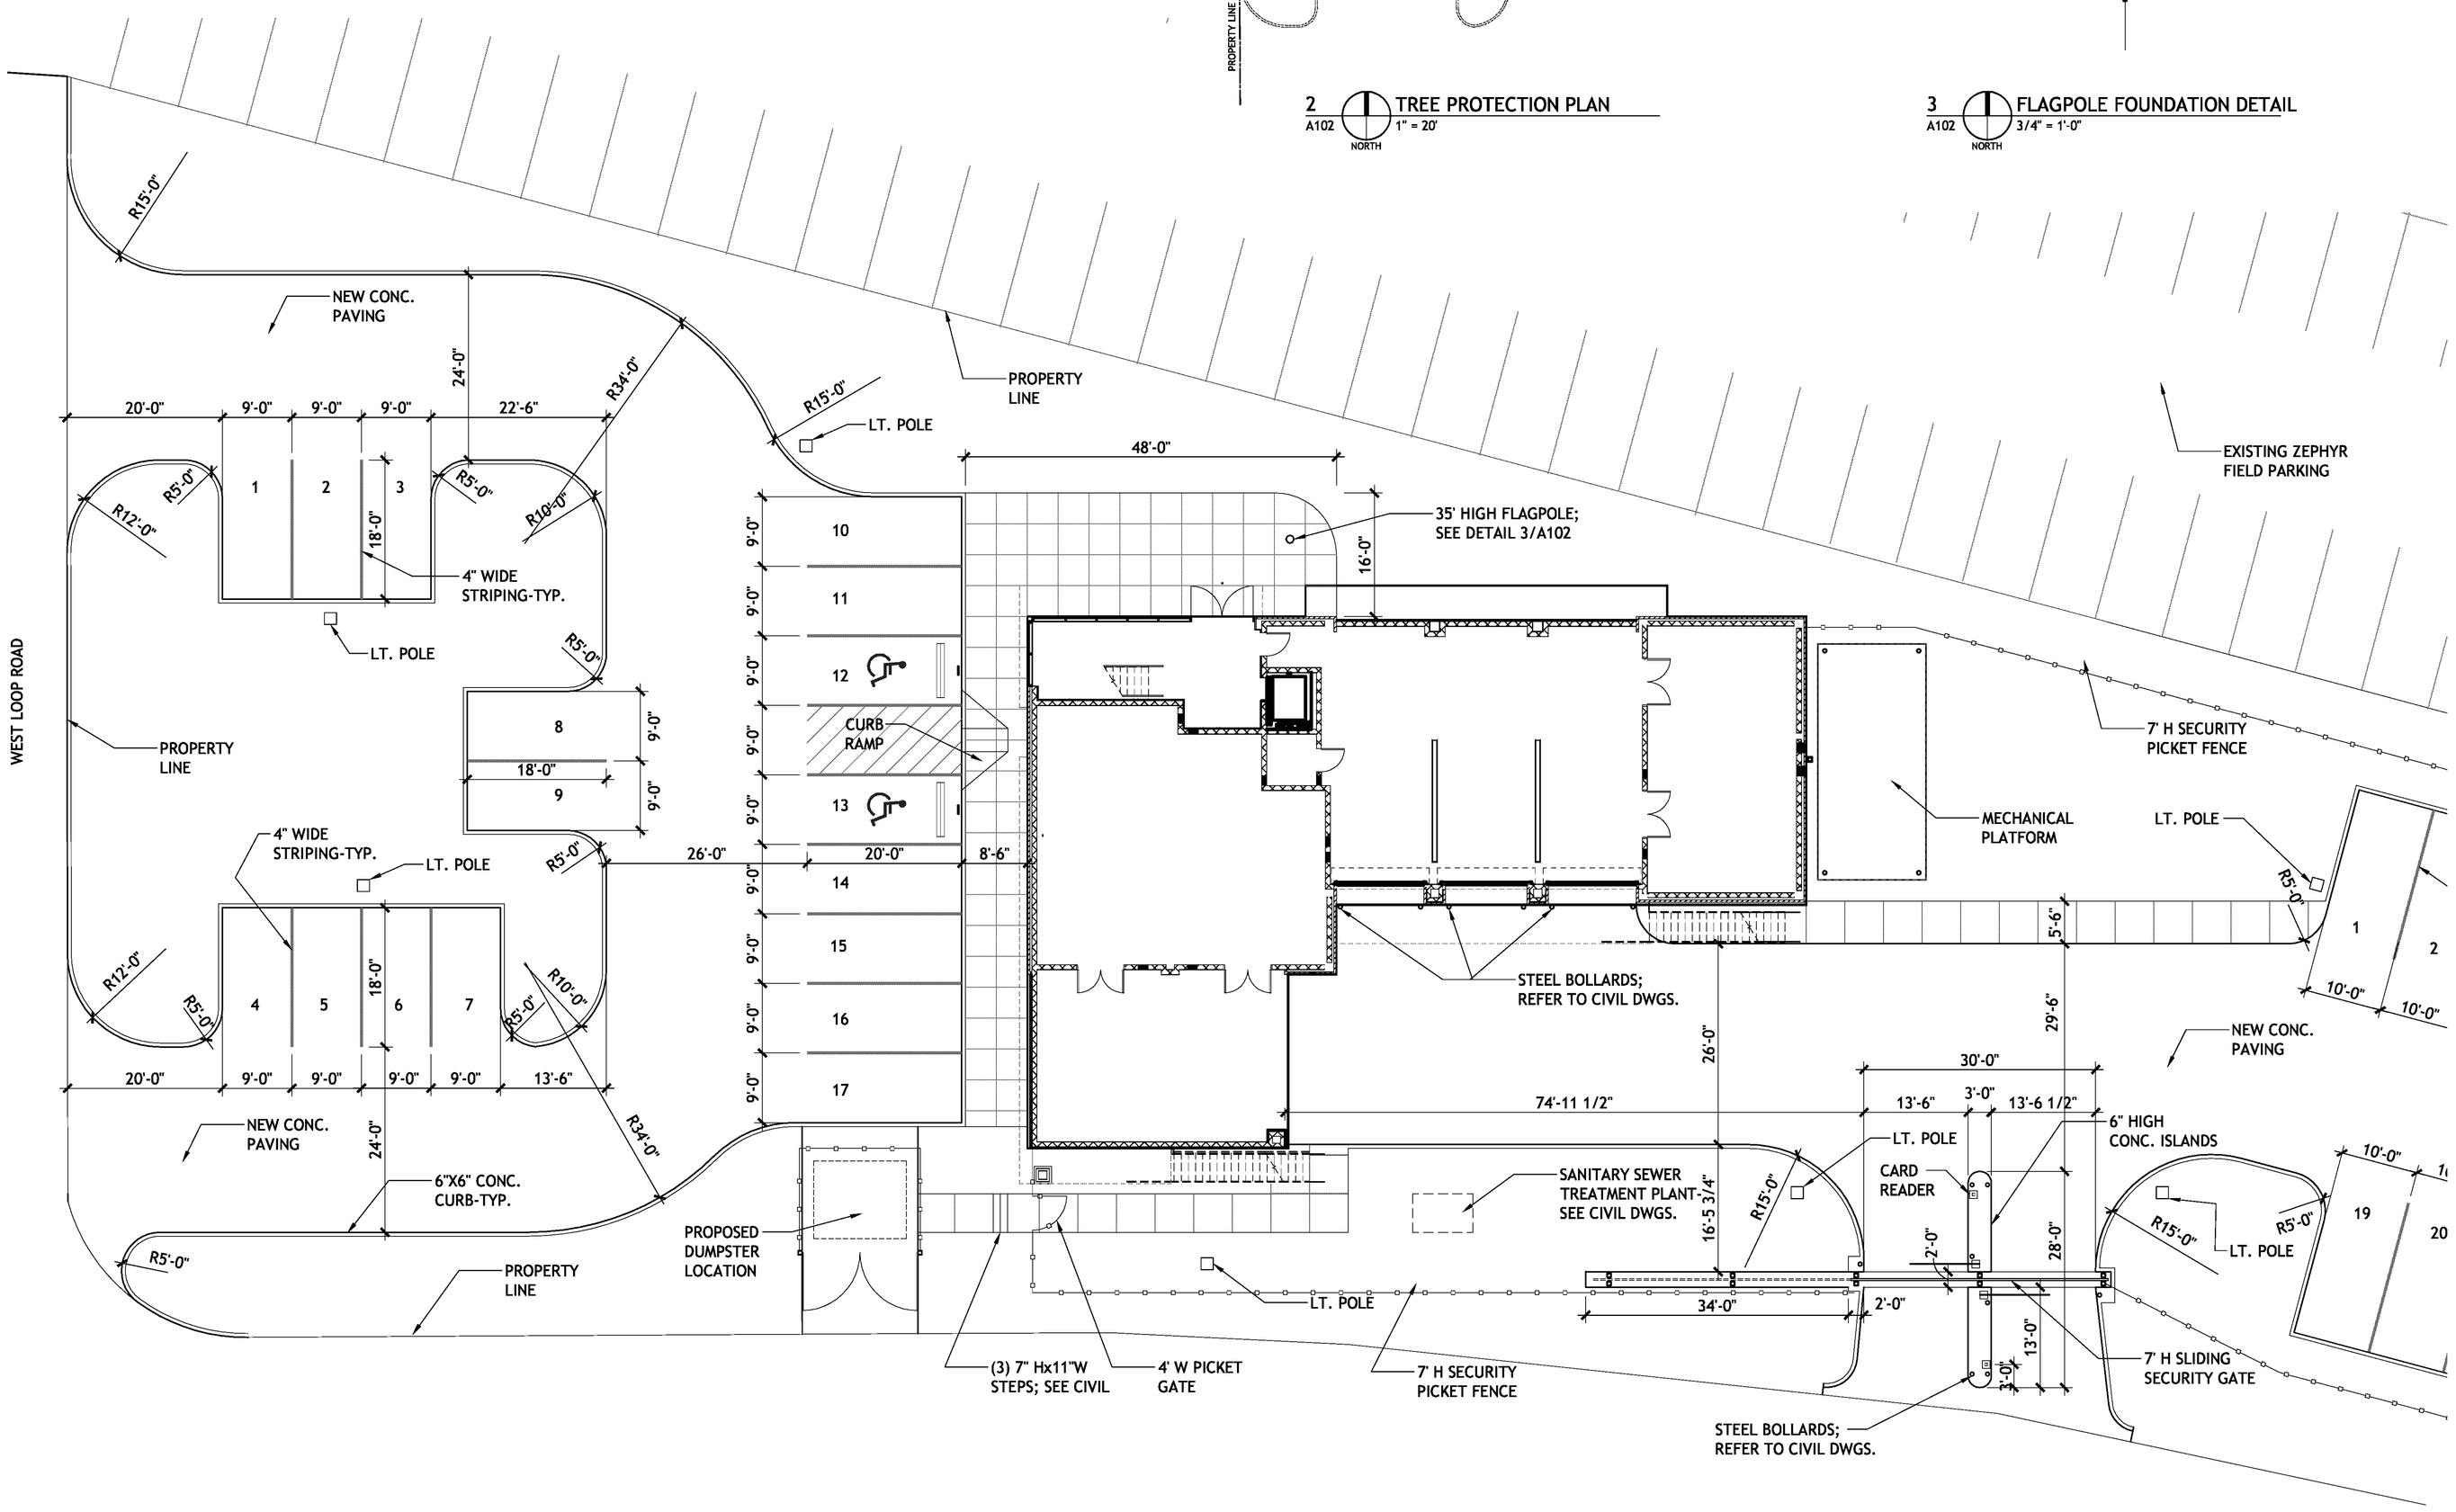

1 A102 ENLARGED SITE PLAN
1" = 10'-0"
NORTH

REGIONAL DESIGN GROUP, LLC
300 LAFAYETTE STREET, SUITE 200
NEW ORLEANS, LOUISIANA 70130
(504) 523-6472 FAX (504) 529-1181

SIZELER THOMPSON BROWN ARCHITECTS

revisions		
no.	revision	date
1		
2		
3		
4		
5		

JEFFERSON PARISH SHERIFF'S OFFICE
4TH DISTRICT SUBSTATION
6228 AIRLINE DRIVE METAIRIE, LOUISIANA 70003

ENLARGED SITE PLAN

seal	file name	drawing number
	A102.dwg	A102
	project number: 51122.03	
	date: 02-25-10	
	phase: CD	