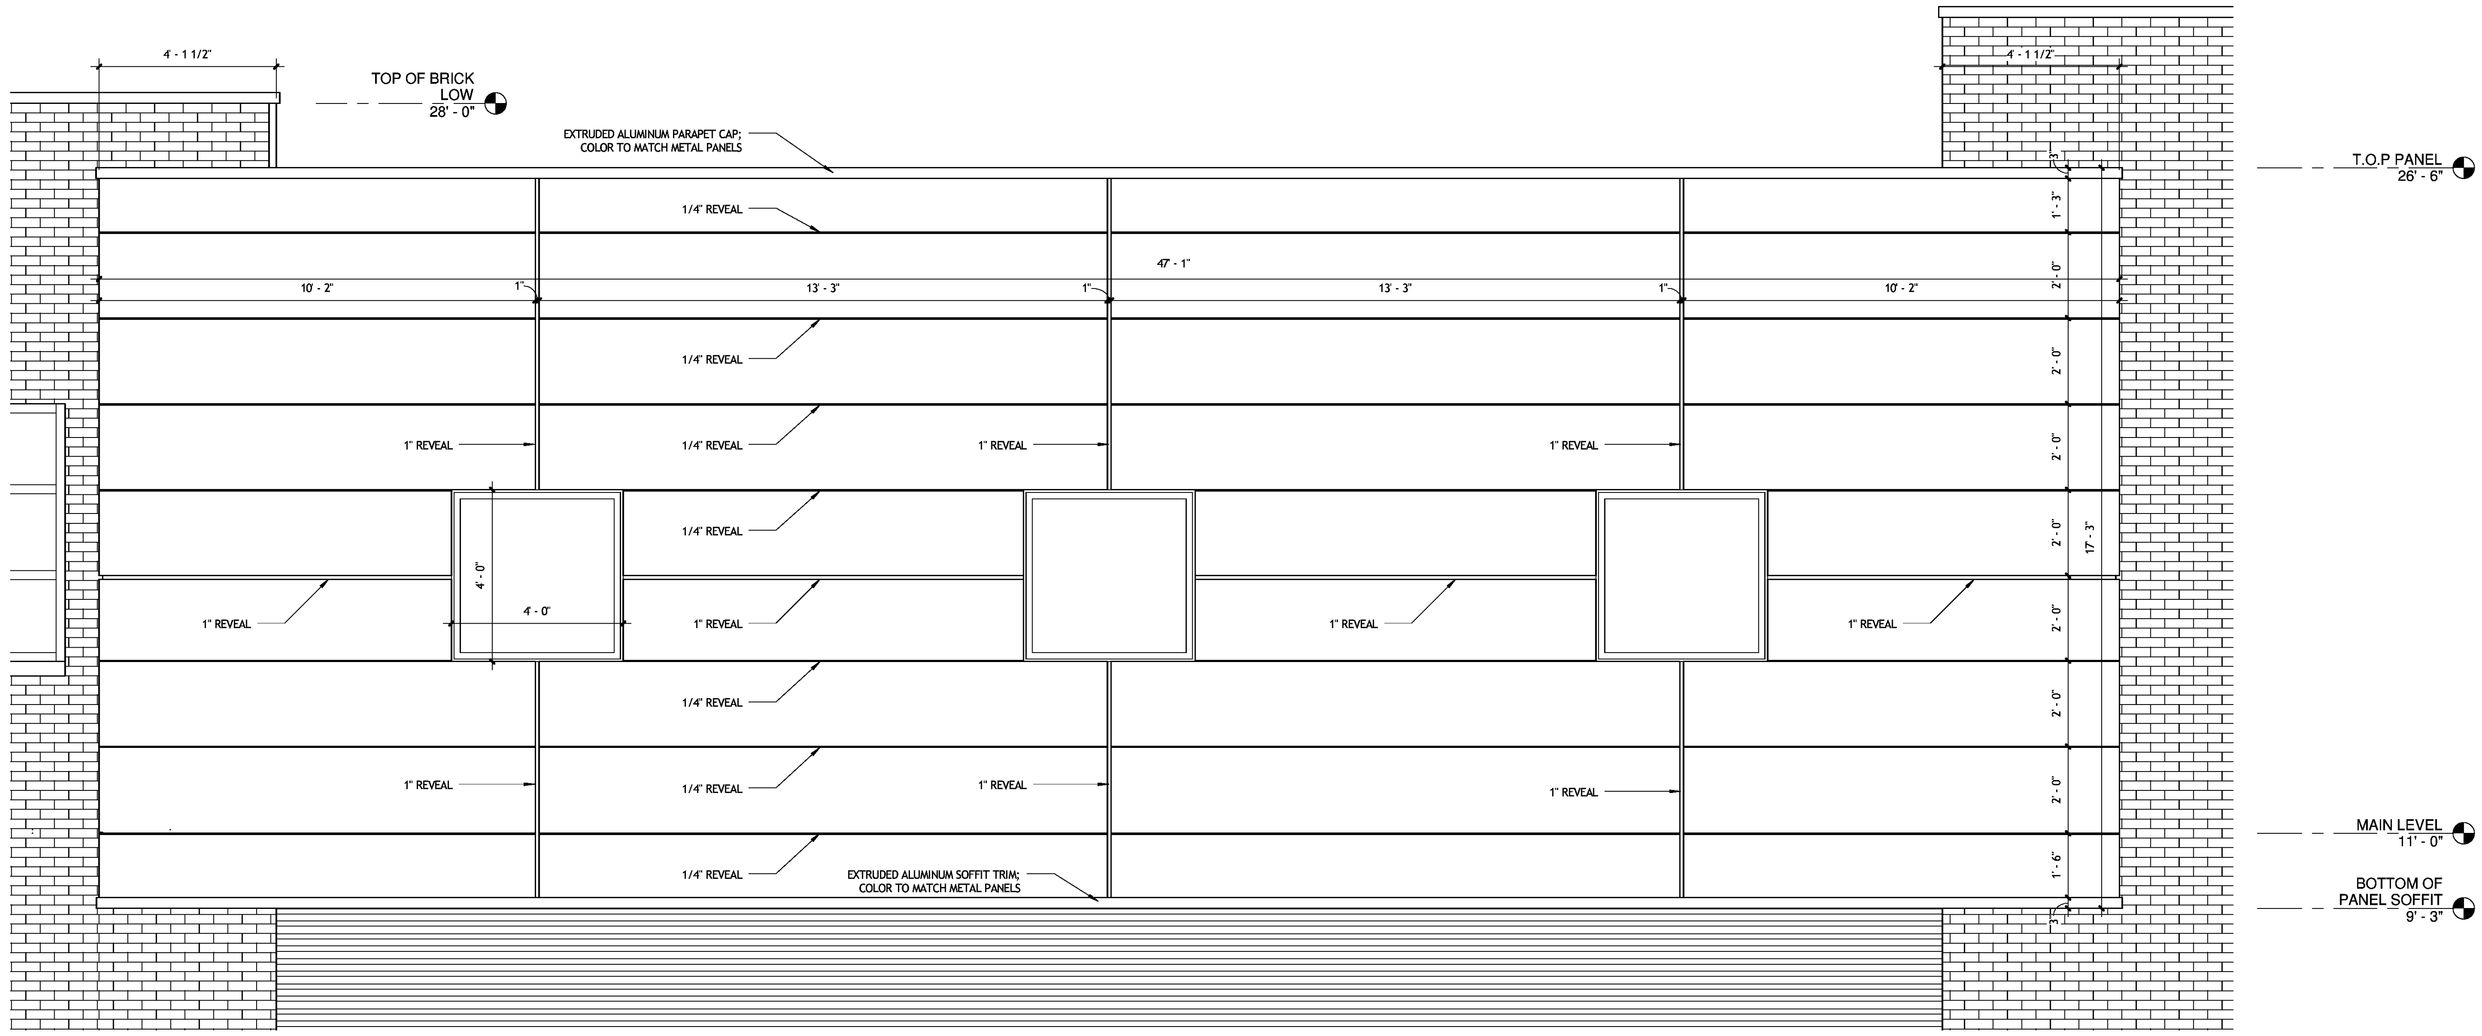

1 NORTH PANEL ELEVATION
A311 1/2" = 1'-0"

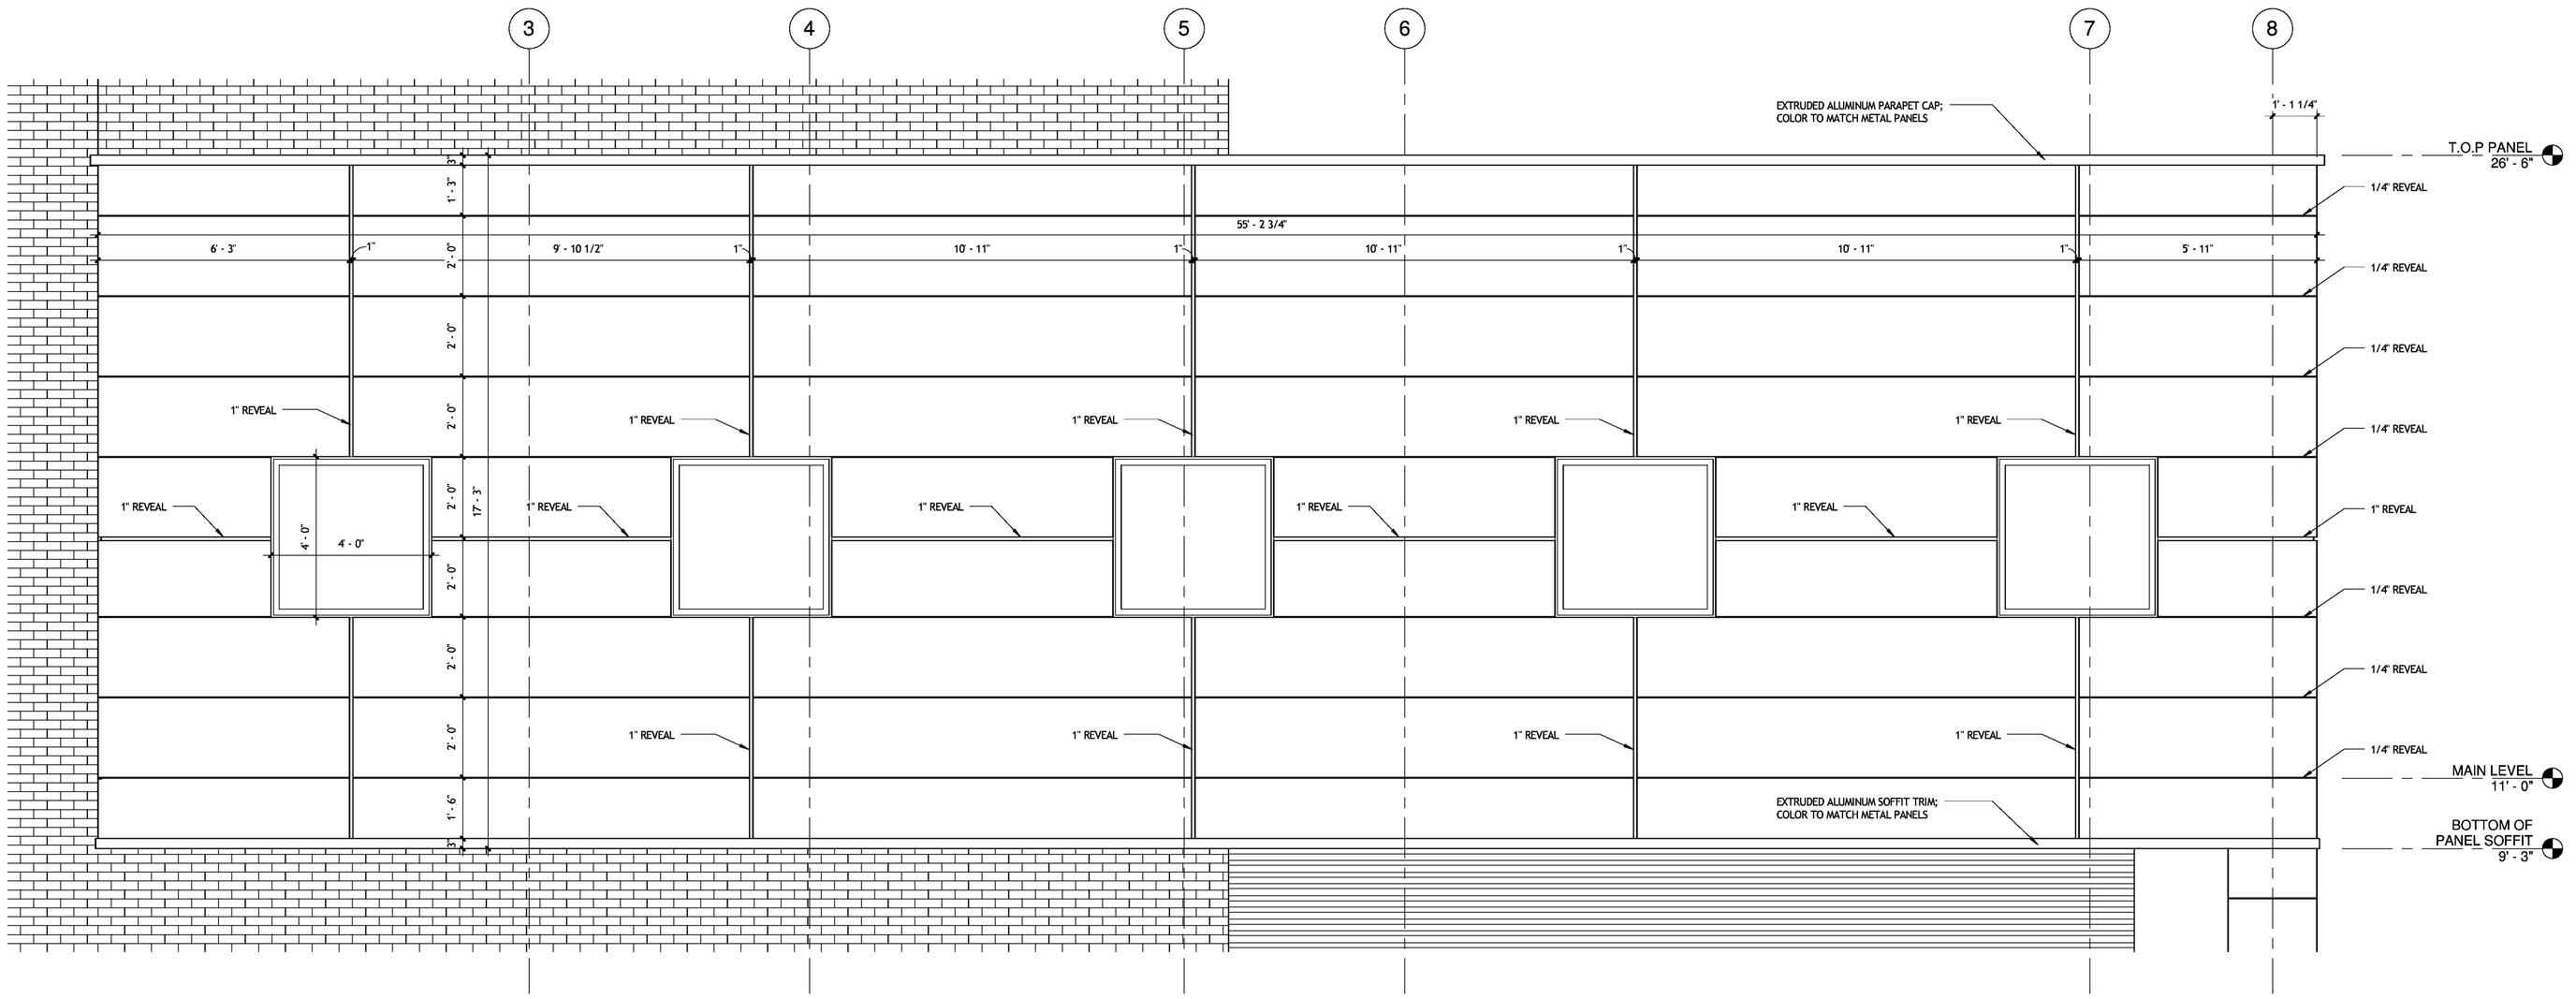

2 WEST PANEL ELEVATION
A311 1/2" = 1'-0"

SIZELER THOMPSON BROWN ARCHITECTS
PROJECT DESIGN GROUP
SIZELER THOMPSON BROWN ARCHITECTS
300 LAFAYETTE STREET, SUITE 200
NEW ORLEANS, LOUISIANA 70130
(504) 523-6472 FAX (504) 529-1181

Revisions

No.	Description	Date

JEFFERSON PARISH SHERIFF'S OFFICE
FOURTH DISTRICT STATION
METAIRIE, LOUISIANA 70003

ELEVATION DETAILS

seal	file name	drawing number
	Sub-station.rvt	A311
	project number 51122.03	
	date 02-25-10	
	phase CD	