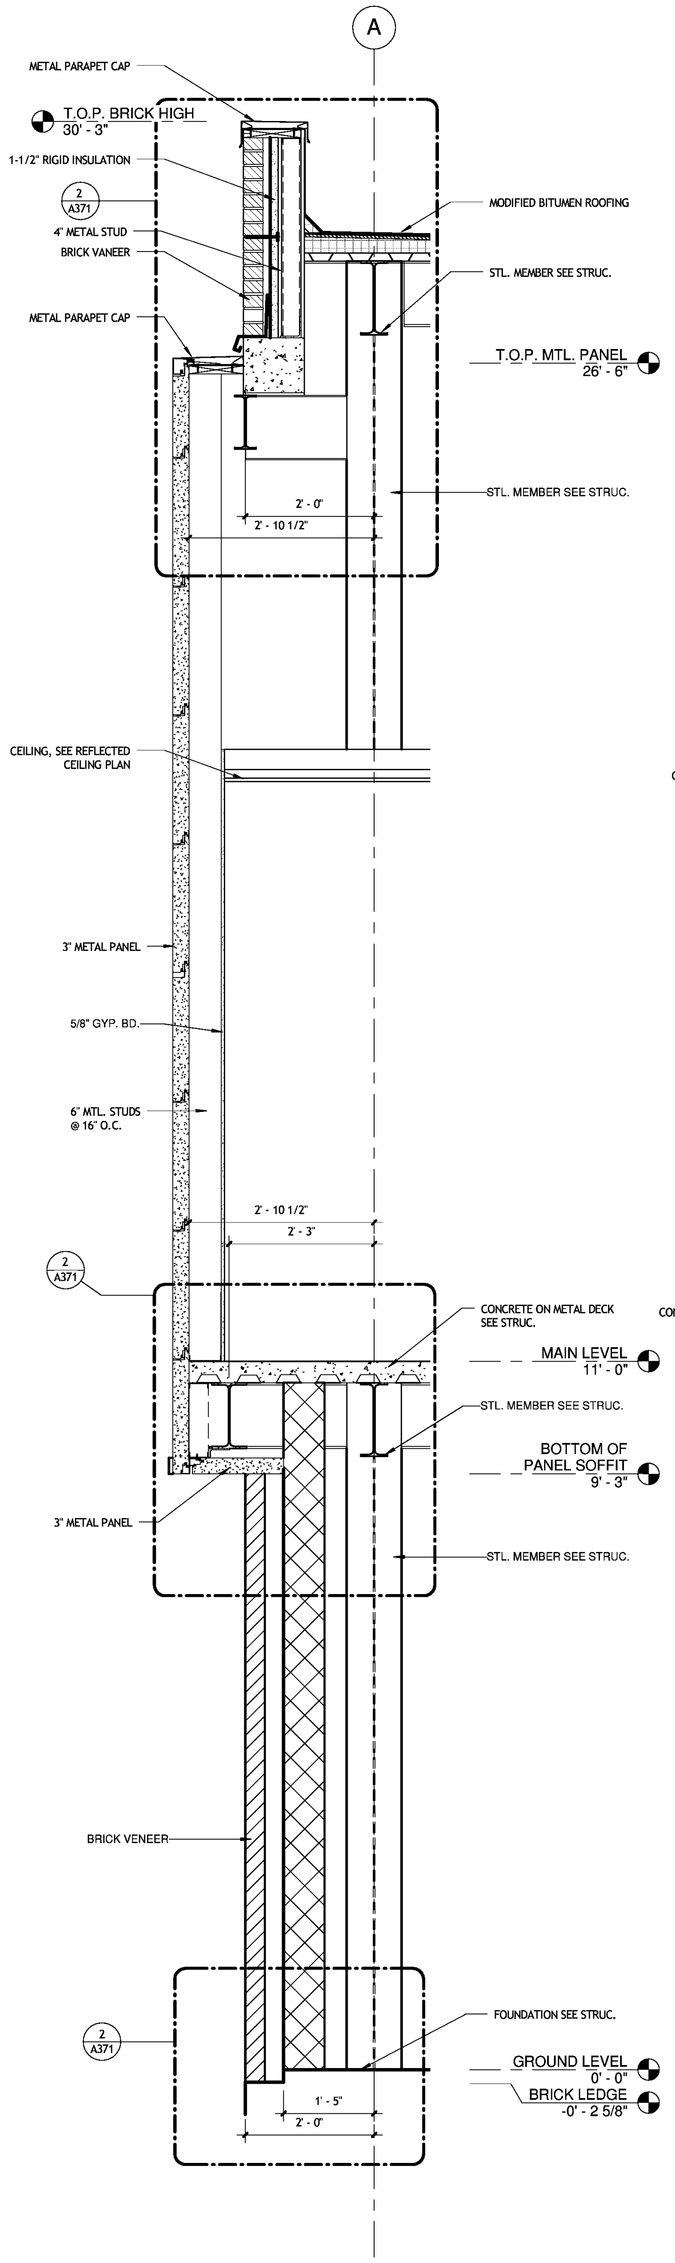

1 EXTERIOR WALL SECTION
A351 3/4" = 1'-0"

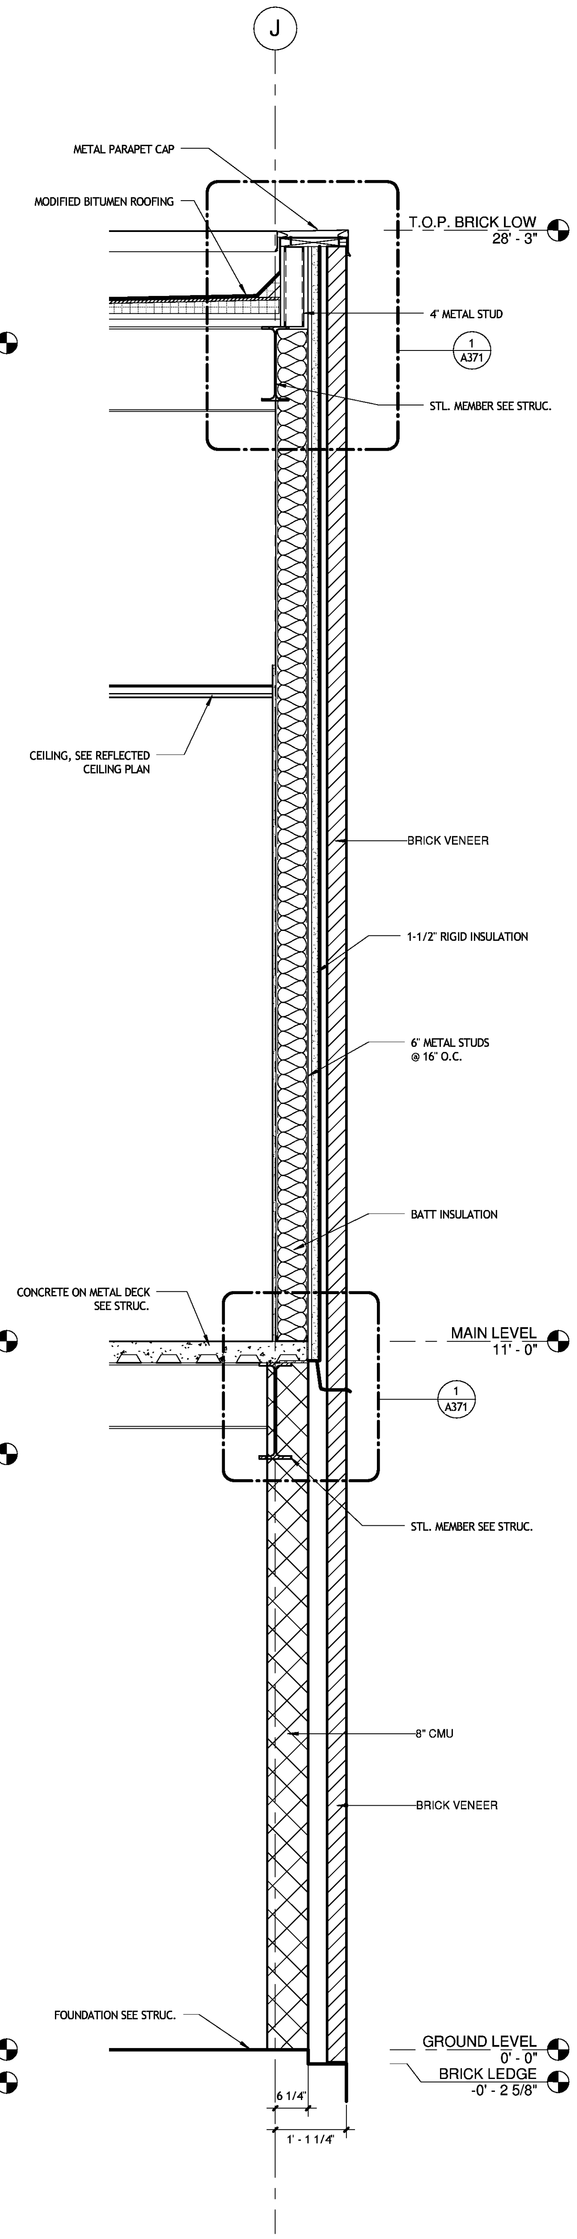

2 EXTERIOR WALL SECTION
A351 3/4" = 1'-0"

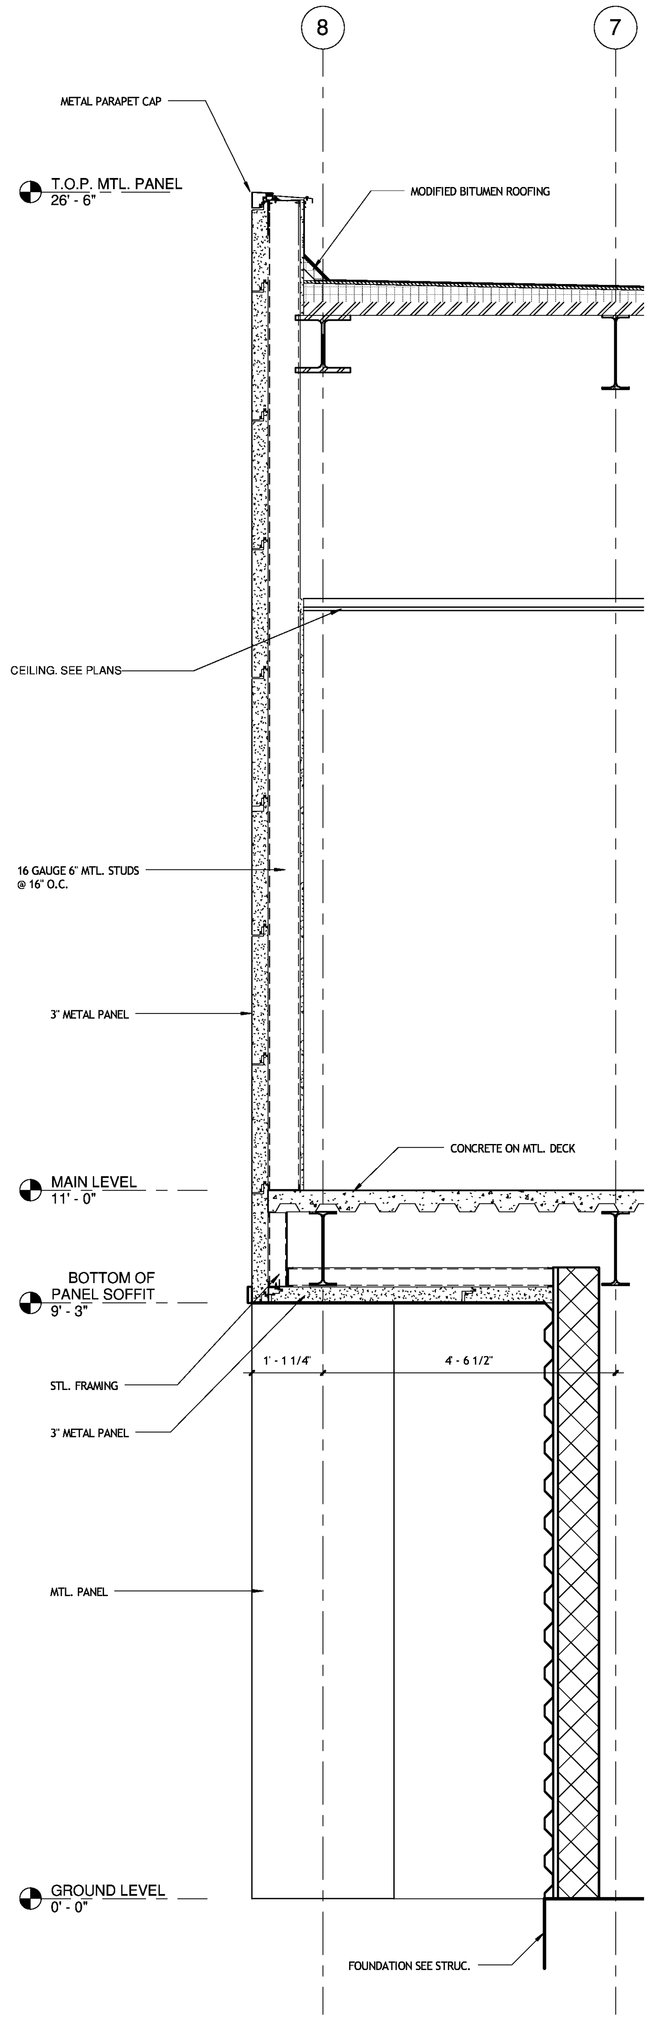

3 EXTERIOR WALL SECTION
A351 3/4" = 1'-0"

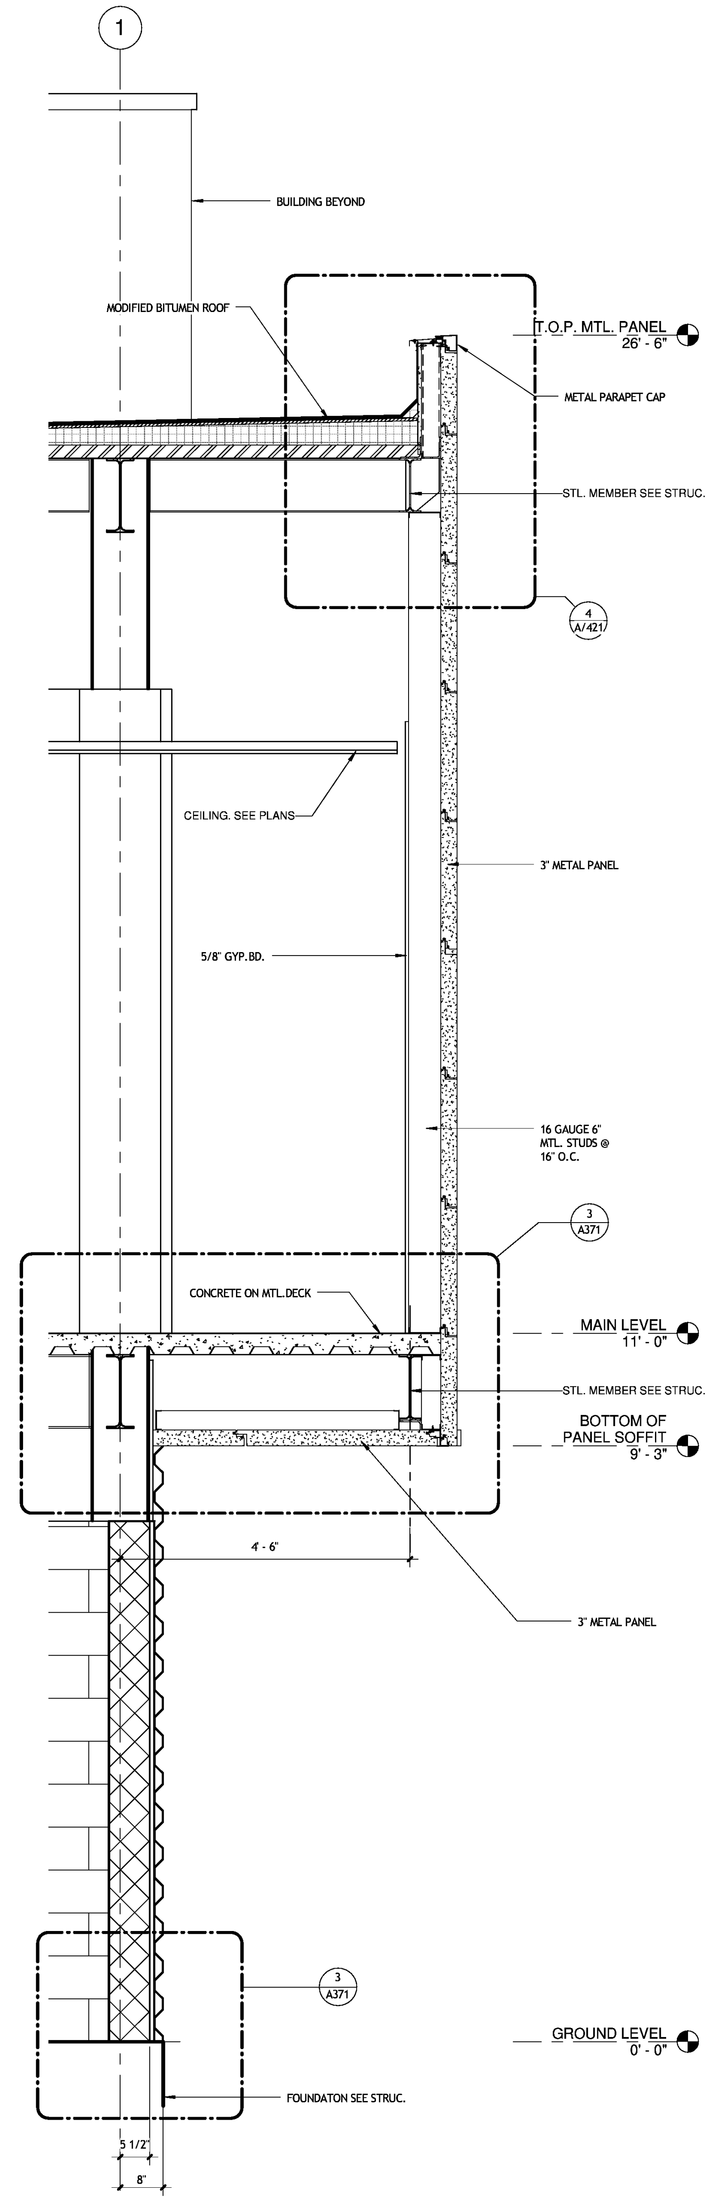

4 EXTERIOR WALL SECTION
A351 3/4" = 1'-0"

GENERAL NOTES

1. ALL STUDS BEHIND METAL PANELS SHALL BE MINIMUM 16 GUAGE 6" METALS STUDS @ 16" O.C.

SIZELER THOMPSON BROWN ARCHITECTS
PROJECT DESIGN GROUP
300 LAFAYETTE STREET, SUITE 200
NEW ORLEANS, LOUISIANA 70130
(504) 523-6472 FAX (504) 529-1181

Revisions

No.	Description	Date

JEFFERSON PARISH SHERIFF'S OFFICE
FOURTH DISTRICT STATION
METAIRIE, LOUISIANA 70003

EXTERIOR WALL SECTIONS

seal	file name	drawing number
	Sub-station.rvt	A351
	project number: 51122.03	
	date: 02-25-10	
	phase: CD	