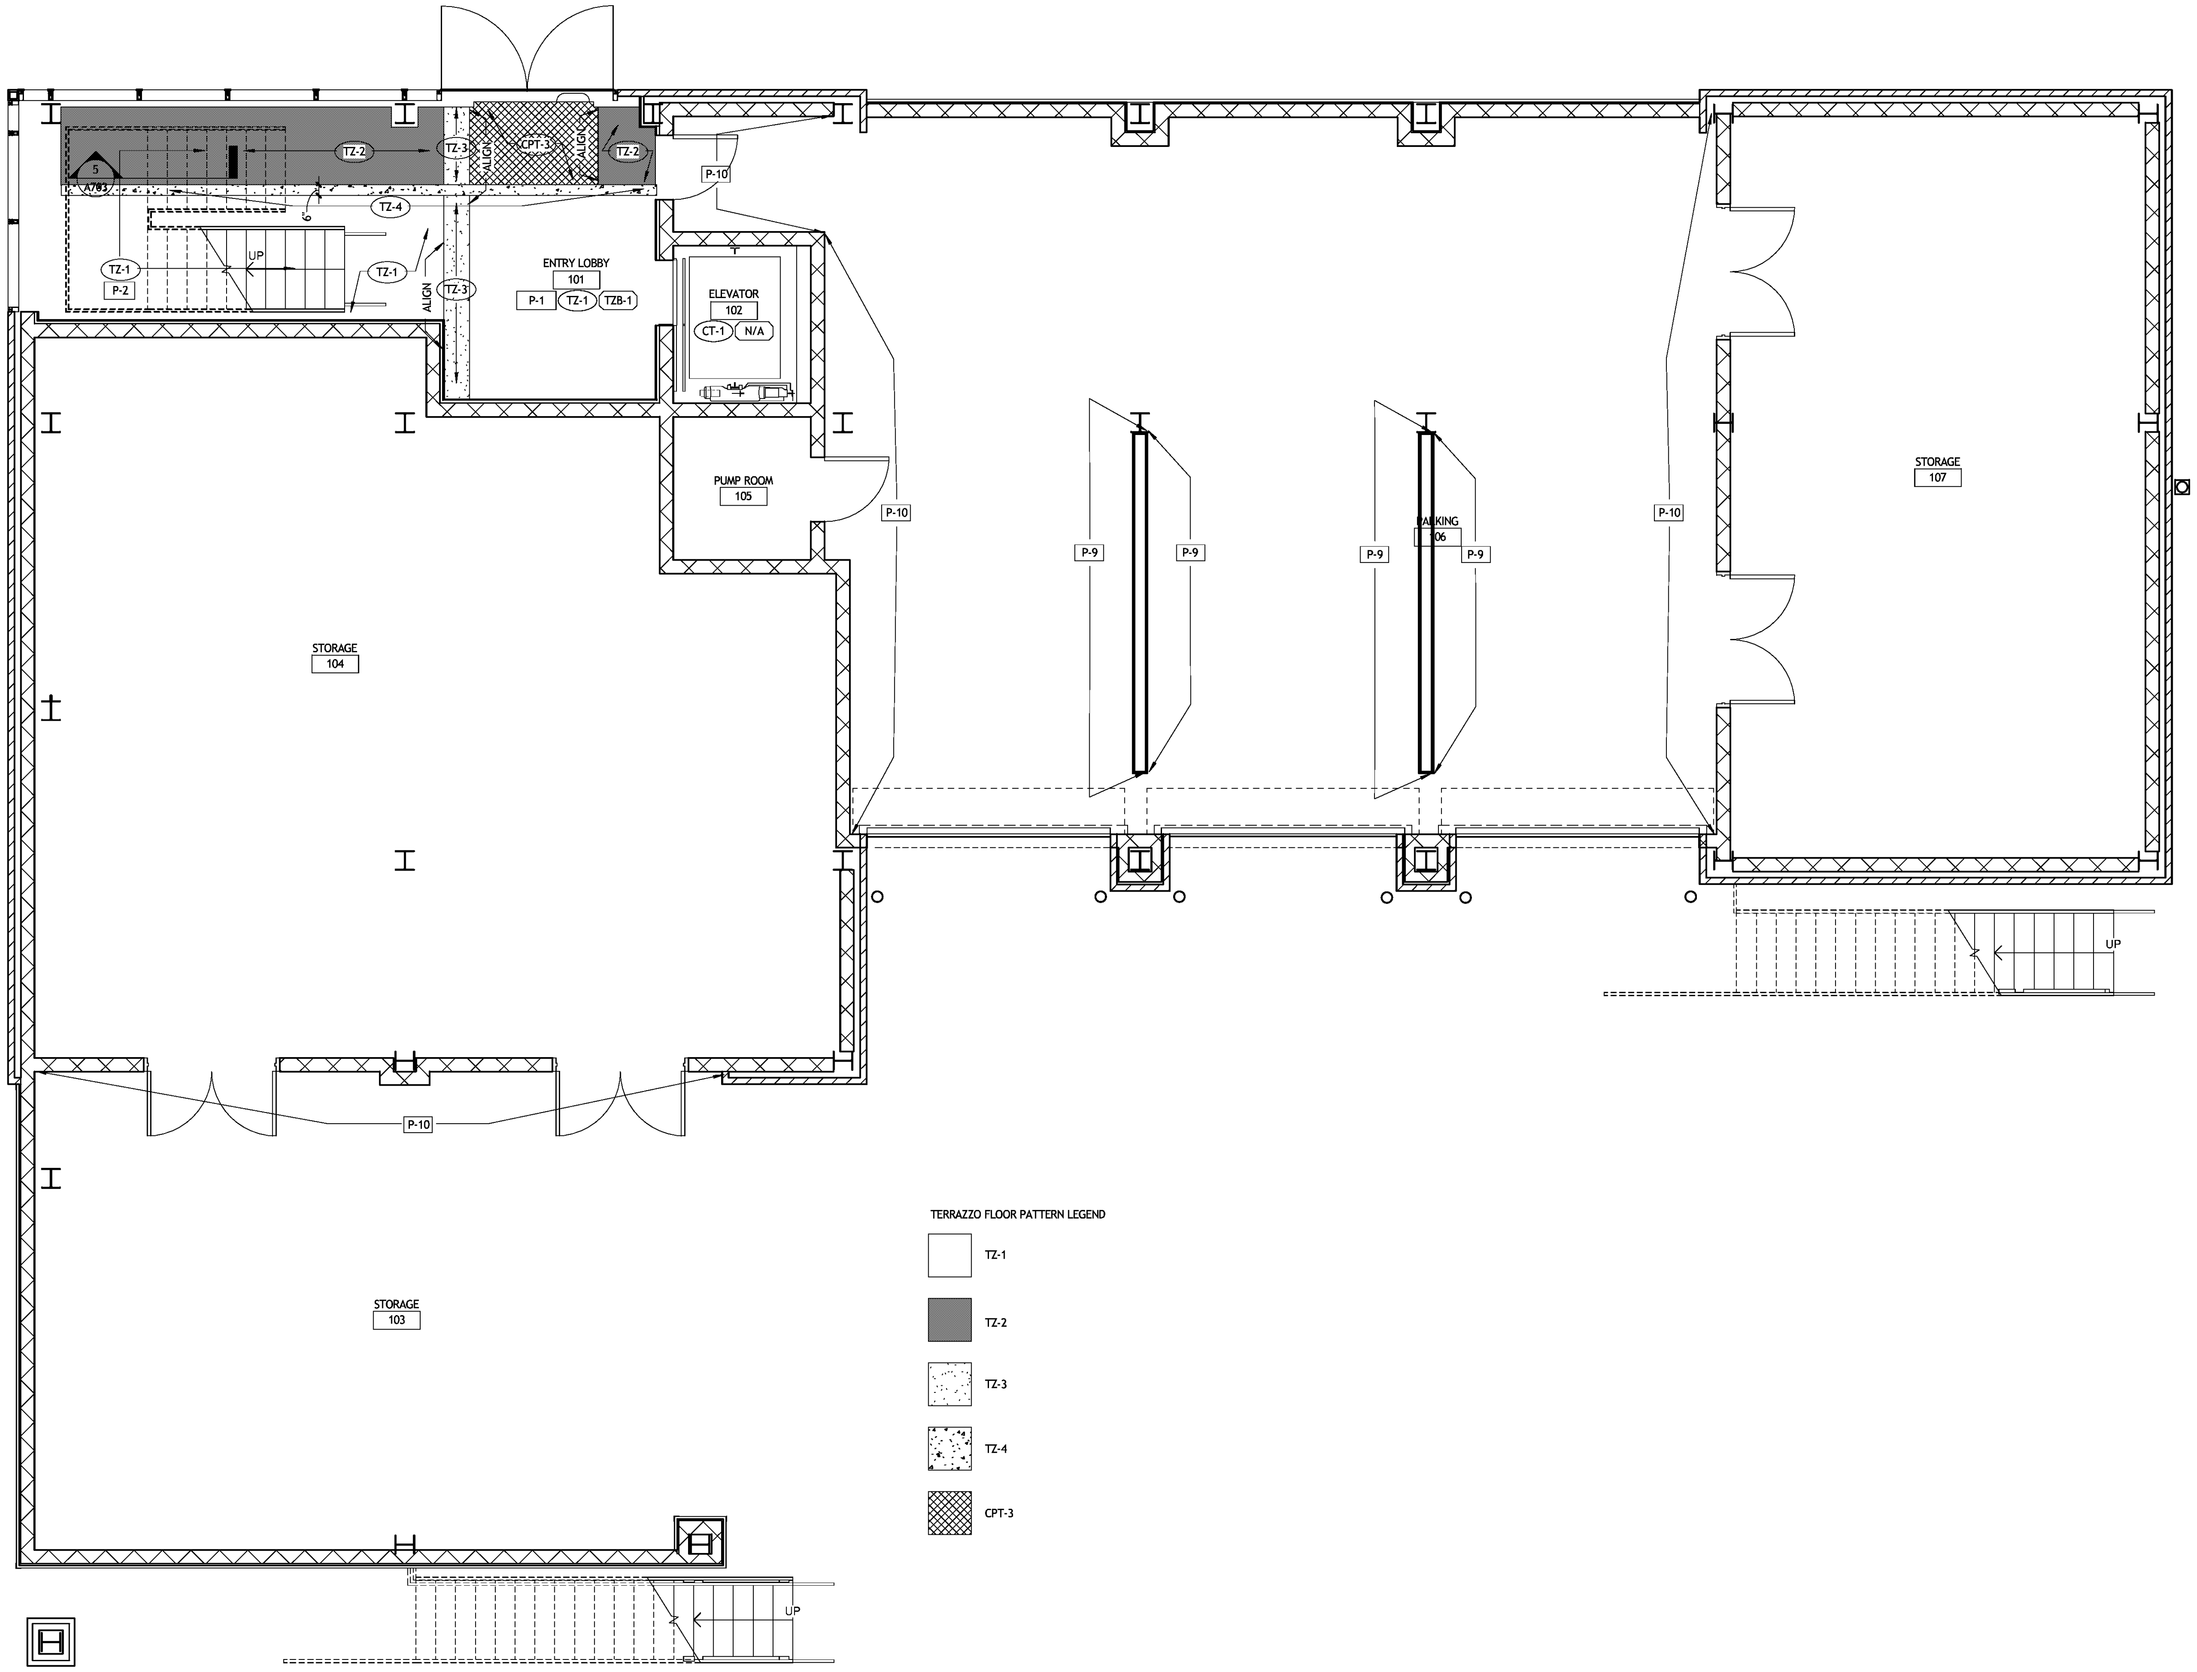

TERRAZZO FLOOR PATTERN LEGEND

- TZ-1
- TZ-2
- TZ-3
- TZ-4
- CPT-3

1 WALL AND FLOOR FINISH PLAN
A701 1/4" = 1'-0"

FINISH LEGEND

PAINT:

P-1
MANUFACTURER: BENJAMIN MOORE
COLOR: 1515 NATURAL ELEMENTS

P-2
MANUFACTURER: BENJAMIN MOORE
COLOR: HC-108 SANDY HOOK GRAY

P-3
MANUFACTURER: BENJAMIN MOORE
COLOR: 1678 BLUE NOSE

P-4
MANUFACTURER: BENJAMIN MOORE
COLOR: HC-156 VAN DEUSEN BLUE

P-5
MANUFACTURER: BENJAMIN MOORE
COLOR: HC-12 CONCORD IVORY

P-6
MANUFACTURER: IDEA PAINT
NOTE: DRY-ERASE COATING
NOTE: WALL TO RECEIVE LEVEL 5 FINISH

P-7
MANUFACTURER: BENJAMIN MOORE
COLOR: HC-108 SANDY HOOK GRAY
FINISH: SEMI-GLOSS
NOTE: TO BE USED ON ALL HOLLOW METAL DOORS AND FRAMES

PAINT:

P-8
MANUFACTURER: BENJAMIN MOORE
COLOR: OC-21 WINTER WHITE
FINISH: FLAT
NOTE: ALL GYPSUM BOARD CEILINGS AND SOFFITTS

P-9
MANUFACTURER: BENJAMIN MOORE
COLOR: TO BE SELECTED BY ARCHITECT
FINISH: GLOSS

P-10
MANUFACTURER: SEE SPECS
COLOR: TO BE SELECTED BY ARCHITECT
NOTE: EPOXY PAINT

RUBBER BASE:

RB-1
MANUFACTURER: JOHNSONITE
COLOR: 20 CHARCOAL
STYLE: 4" TIGHTLOCK

RB-2
MANUFACTURER: JOHNSONITE
COLOR: 29 MOON ROCK
STYLE: 4" TIGHTLOCK

RB-3
MANUFACTURER: JOHNSONITE
COLOR: 29 MOON ROCK
STYLE: 4" COVE

RB-4
MANUFACTURER: JOHNSONITE
COLOR: 259 TERRA FIRMA
STYLE: 4" COVE
NOTE: TO BE USED AT ALL PL-1 CASEWORK

CARPET:

CPT-1
MANUFACTURER: SHAW CONTRACT
STYLE: 59550 SITE LINES TILE
COLOR: 38505 MINE YOUR PAST
INSTALLATION METHOD: ASHLAR

CPT-2
MANUFACTURER: SHAW CONTRACT
STYLE: 59442 WEAVE ACCENT TILE
COLOR: 42504 HILL TRIBE
INSTALLATION METHOD: ASHLAR

CPT-3
MANUFACTURER: INTERFACE
STLYE: SUPERFLOR
COLOR: 603054 GREY
INSTALLATION METHOD: QUARTER-TURN

CERAMIC TILE BASE:

CTB-1
MANUFACTURER: CERAMICHE KEOPE
STYLE: ARKASA
COLOR: GLACE GREY
SIZE: 3" x 12" BULLNOSE
GROUT MANUF.: LATICRETE
GROUT SIZE: 1/16"
GROUT COLOR: 89 SMOKE GREY

CERAMIC TILE:

CT-1
MANUFACTURER: CERAMICHE KEOPE
STYLE: ARKASA
COLOR: GLACE GREY
SIZE: 12" X 24"
GROUT MANUF.: LATICRETE
GROUT SIZE: 1/16"
GROUT COLOR: 89 SMOKE GREY

CT-2
MANUFACTURER: CERAMICHE KEOPE
STYLE: ARKASA - MOSAICO LISTELLO
COLOR: GLACE GREY
SIZE: 12" X 12"
GROUT MANUF.: LATICRETE
GROUT SIZE: 1/16"
GROUT COLOR: 89 SMOKE GREY

CERAMIC WALL TILE:

CWT-1
MANUFACTURER: CERAMICHE KEOPE
STYLE: ARKASA
COLOR: GLACE GREY
SIZE: 12" X 12"
GROUT MANUF.: LATICRETE
GROUT SIZE: 1/16"
GROUT COLOR: 89 SMOKE GREY

TERRAZZO:

TZ-1
MANUFACTURER: AMERICAN TILE AND TERRAZZO
COLOR: 2001 WHITE (FIELD COLOR)

TZ-2
MANUFACTURER: AMERICAN TILE AND TERRAZZO
COLOR: 2005 DAUPHIN GRAY

TZ-3
MANUFACTURER: AMERICAN TILE AND TERRAZZO
COLOR: 6176 BOONE BLUE

TZ-4
MANUFACTURER: AMERICAN TILE AND TERRAZZO
COLOR: 3469 CANARY YELLOW

TERRAZZO BASE:

TZB-1
MANUFACTURER: AMERICAN TILE AND TERRAZZO
COLOR: 2001 WHITE
SIZE: 4" HIGH
NOTE: PROVIDE ALUMINUM TOP CAP AT TOP OF BASE

PLASTIC LAMINATE:

PL-1
MANUFACTURER: FORMICA
COLOR: WILD CHERRY

PL-2
MANUFACTURER: FORMICA
COLOR: 920-58 ALMOND

SOLID SURFACING:

SS-1
MANUFACTURER: CORIAN
COLOR: CLAM SHELL

GENERAL NOTES

1. SEE BUILDING SPECIFICATIONS FOR FURTHER INFORMATION REGARDING FINISH MANUFACTURER, COLOR, STYLE, PATTERN, SIZE, PERFORMANCE AND INSTALLATION.
2. REFER TO BALANCE OF PLANS AND SPECIFICATIONS FOR FINISH MATERIALS AND REQUIREMENTS NOT INDICATED HEREIN (PARTITION TYPES, CEILINGS, ETC).
3. ALL GYPSUM BOARD CEILINGS, FURR DOWNS, AND COLUMNS TO BE PAINTED P-8 UNLESS OTHERWISE NOTED, SEE REFLECTED CEILING PLANS.
4. PROVIDE TRANSITION STRIPS AT ALL CHANGES IN FLOORING MATERIAL. RE: A703 FOR TRANSITION DETAILS
5. IF FINISHES ARE NOT INDICATED WITHIN ANY AREA, PROVIDE FINISHES TO MATCH THOSE IN NEAREST ADJACENT AREA.
6. WHENEVER FLOORING TRANSITION OCCURS AT A DOOR OPENING, LOCATE TRANSITION STRIP AT CENTERLINE OF DOOR.
7. SEE ELEVATIONS FOR ADDITIONAL INFORMATION ON EXTENTS AND LIMITS OF WALL FINISHES.
8. WHERE A SURFACE IS TO BE PAINTED, PROVIDE THE FOLLOWING FINISHES, UNLESS OTHERWISE NOTED:
   - 8.1. HOLLOW METAL DOORS AND FRAMES: SEMI-GLOSS
   - 8.2. GYPSUM BOARD WALLS: EGGSHELL
   - 8.3. GYPSUM BOARD CEILINGS AND SOFFITS: FLAT
   - 8.4. ALL OTHER PAINTED SURFACES: EGGSHELL
9. PROVIDE ALUMINUM DIVIDER STRIPS AT ALL TERRAZZO TRANSITIONS. RE: A703 FOR DETAILS.
10. PROVIDE ALUMINUM TOP CAP AT ALL TERRAZZO BASE.
11. PROVIDE LEVEL 5 FINISH FOR GYPSUM BOARD WALL, WHERE P-6 IS DESIGNATED.
12. RUBBER BASE SHALL EXTEND AROUND ALL CASEWORK, WHERE RUBBER BASE IS DESIGNATED.

LEGEND

ROOM NAME / 101 — ROOM NAME, ROOM NUMBER
WALL | FLOOR | BASE — BASE FINISH DESIGNATION, FLOOR FINISH DESIGNATION, WALL FINISH DESIGNATION

SIZELER THOMPSON BROWN ARCHITECTS
PROJECT DESIGN GROUP
300 LAFAYETTE STREET, SUITE 200
NEW ORLEANS, LOUISIANA 70130
(504) 523-6472 FAX (504) 529-1181

Revisions

No.	Description	Date

JEFFERSON PARISH SHERIFF'S OFFICE
FOURTH DISTRICT STATION
METAIRIE, LOUISIANA 70003

WALL AND FLOOR FINISH PLAN

seal	file name	drawing number
	Sub-station.rvt	A701
	project number: 51122.03	
	date: 02-25-10	
	phase: CD	