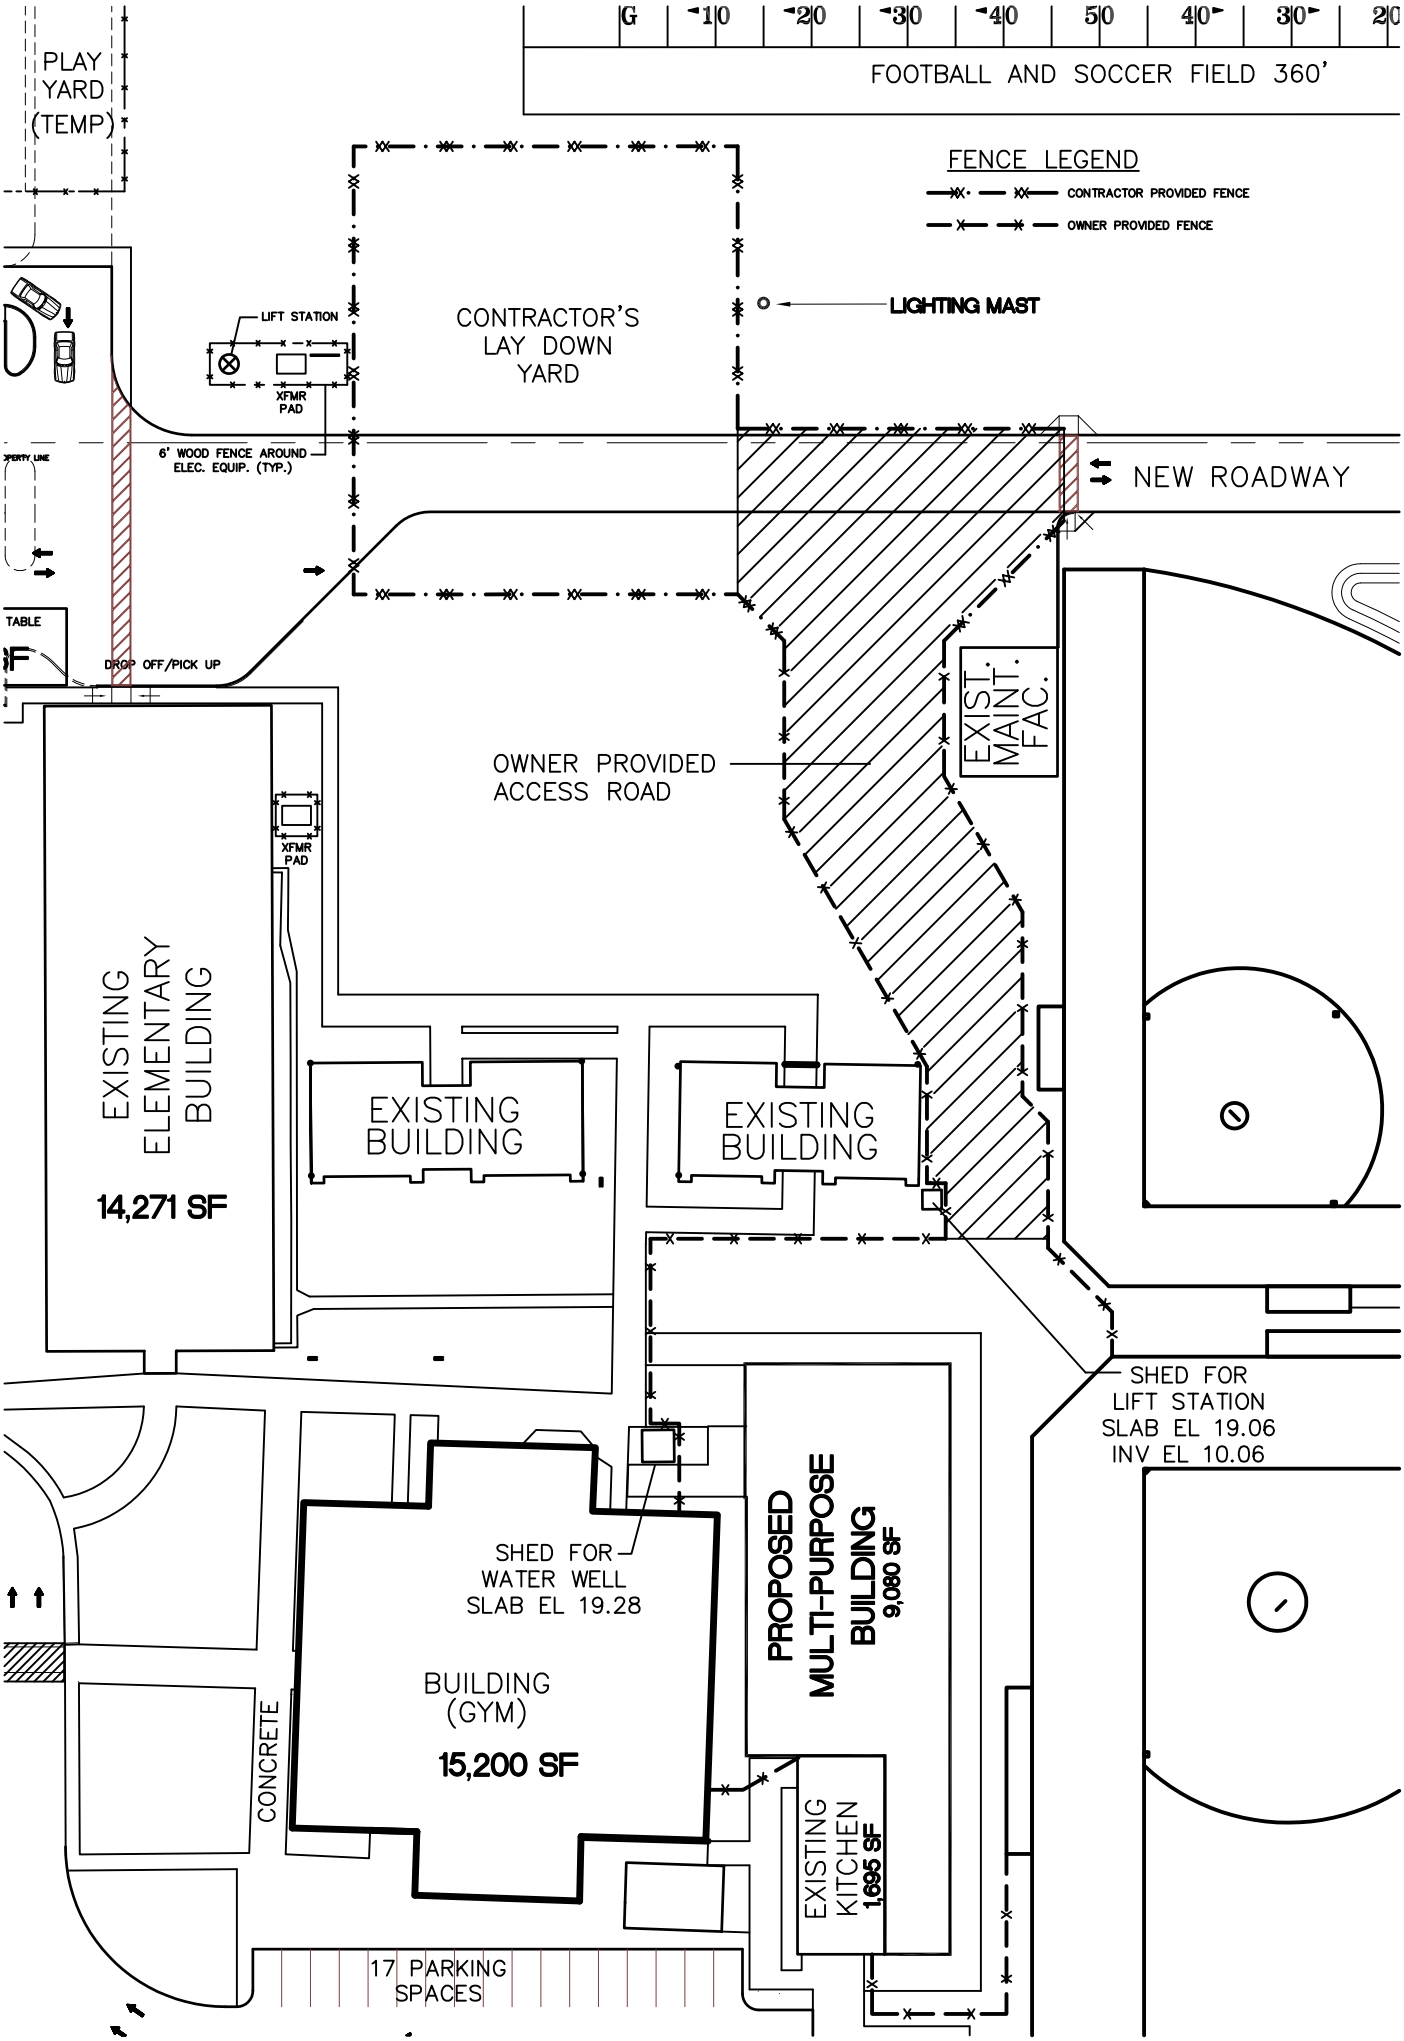
FOOTBALL AND SOCCER FIELD 360'
PLAY YARD (TEMP)
FENCE LEGEND
CONTRACTOR PROVIDED FENCE
OWNER PROVIDED FENCE
LIGHTING MAST
CONTRACTOR'S LAY DOWN YARD
LIFT STATION
XFMR PAD
6' WOOD FENCE AROUND ELEC. EQUIP. (TYP.)
NEW ROADWAY
DROP OFF/PICK UP
EXIST. MAINT. FAC.
OWNER PROVIDED ACCESS ROAD
XFMR PAD
EXISTING ELEMENTARY BUILDING
14,271 SF
EXISTING BUILDING
EXISTING BUILDING
SHED FOR LIFT STATION SLAB EL 19.06 INV EL 10.06
SHED FOR WATER WELL SLAB EL 19.28
PROPOSED MULTI-PURPOSE BUILDING
9,080 SF
BUILDING (GYM)
15,200 SF
CONCRETE
EXISTING KITCHEN
1,695 SF
17 PARKING SPACES