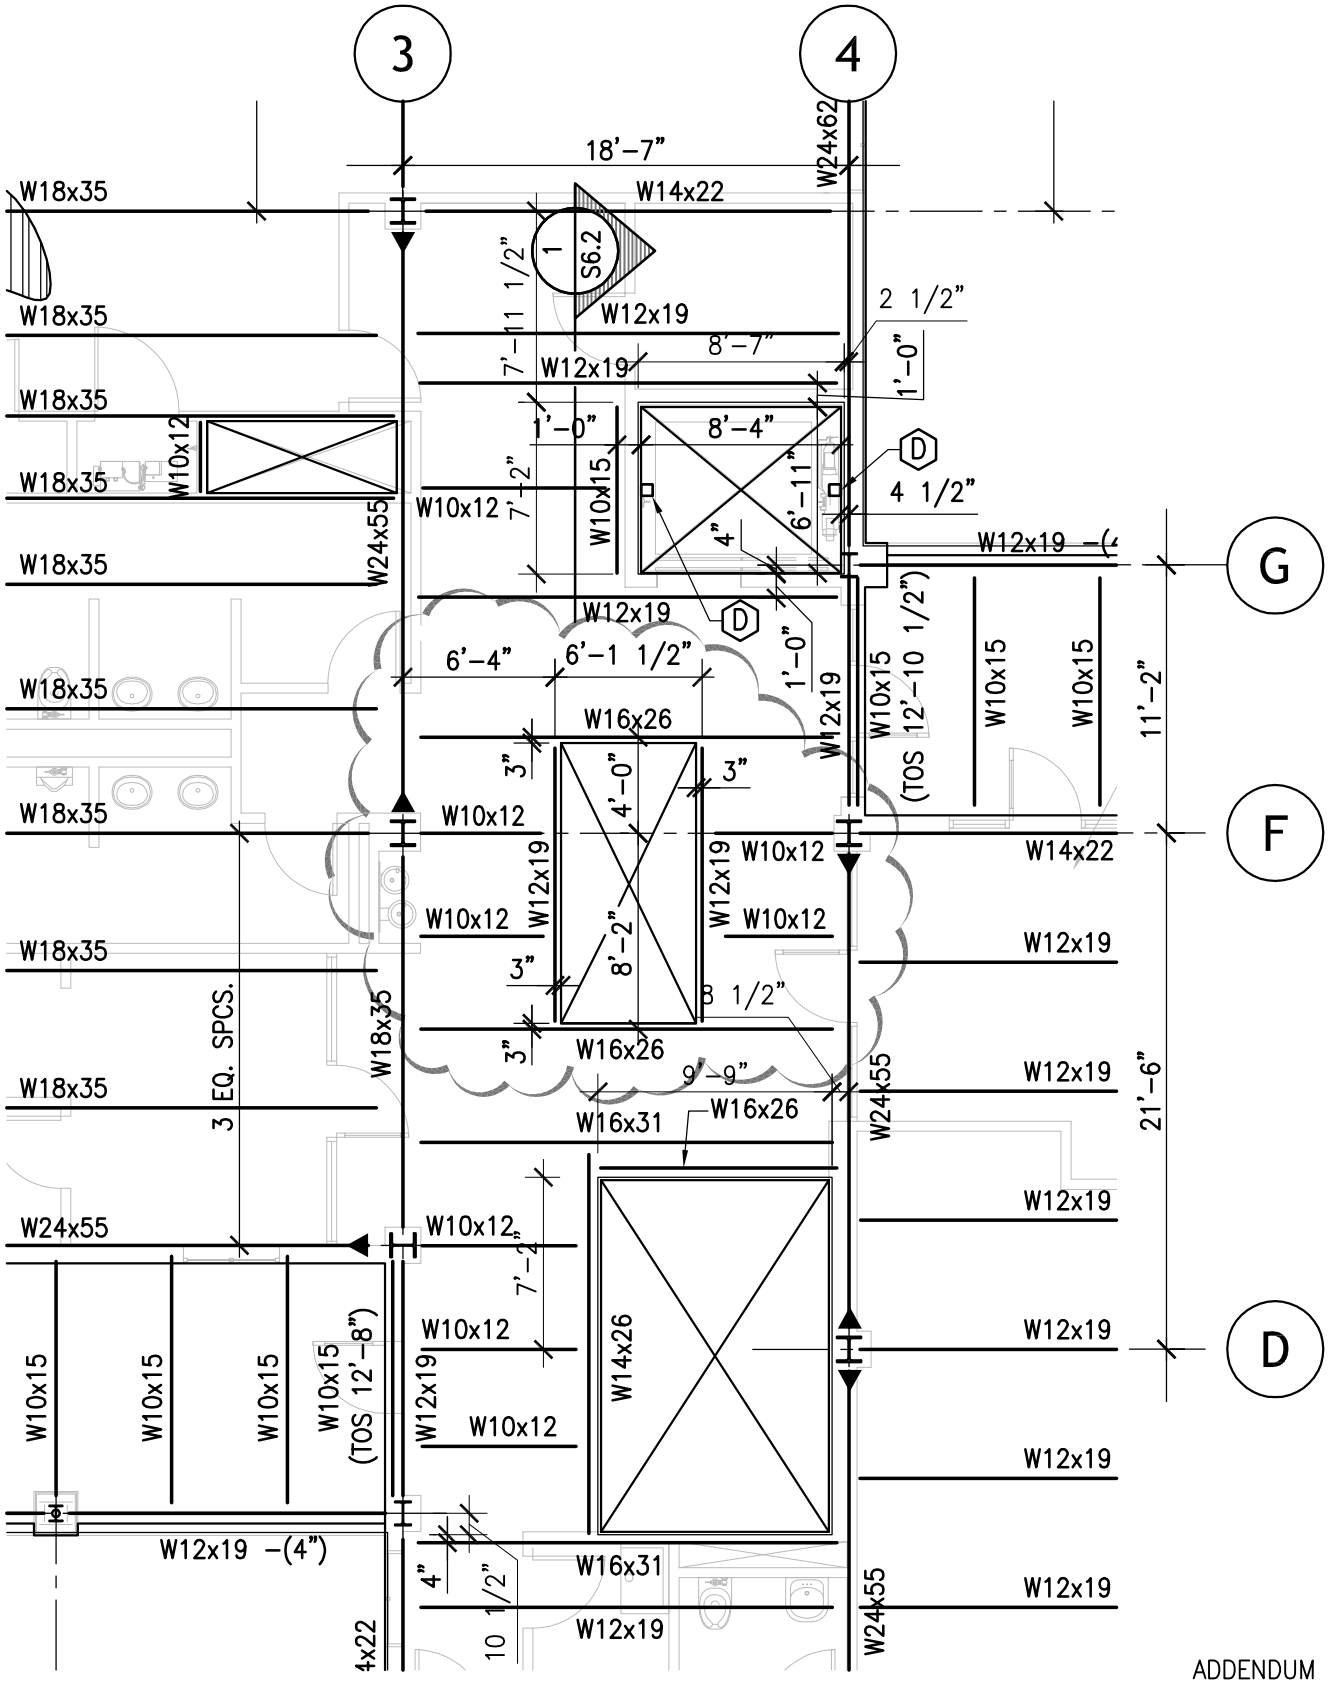

ADDENDUM #1

1 SKS-1

SECOND FLOOR PARTIAL FRAMING PLAN

1/8"=1'-0"

NORTH

SLIDELL MUNICIPAL CENTER BUILDING 2

SLIDELL, LA

SCHRENK & PETERSON
CONSULTING ENGINEERS, INC.
S&P
4141 Bienville Ave.
New Orleans, LA 70119
Phone: 504.482.7856
Fax: 504.482.7325
www.schrenkandpeterson.com

DATE: 11/10/09

SKS-1

CHERYL NAME: 5540_SKS-01.dwg DATE: NOV 04, 2009 TIME: 1:38 PM