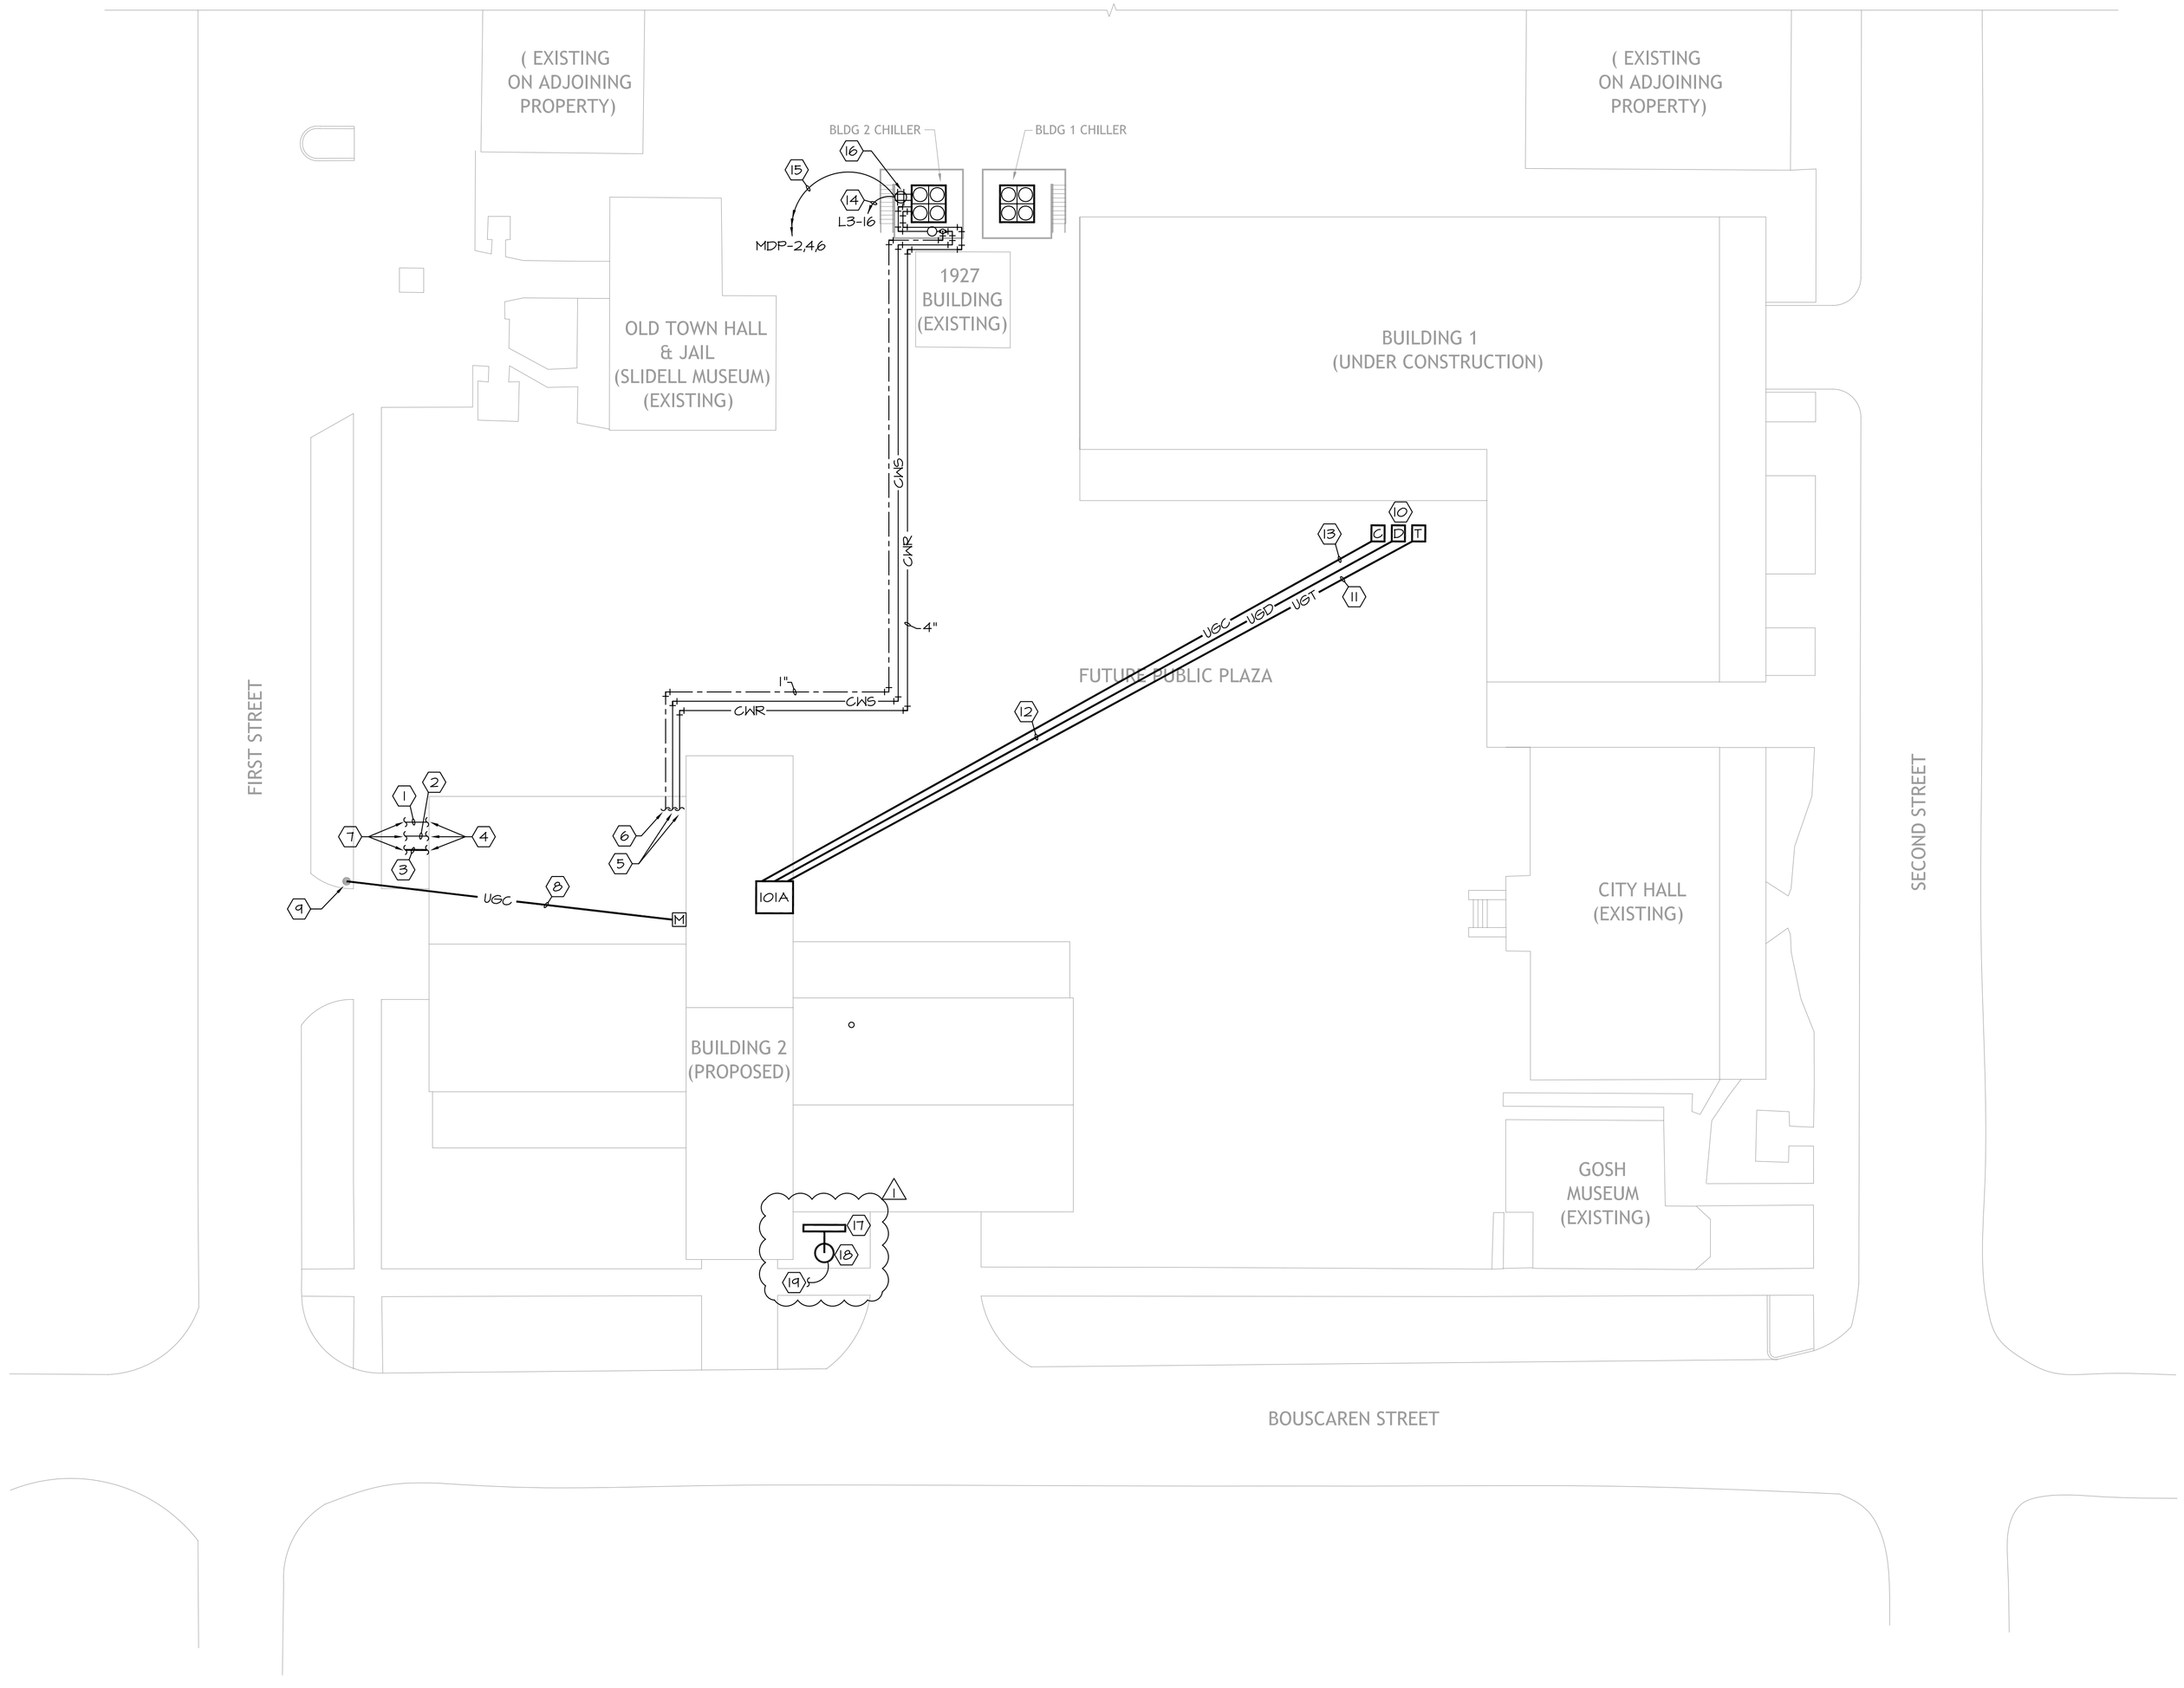

1 ME101 SITE PLAN - MECHANICAL AND ELECTRICAL
1"=20'-0"
NORTH

GENERAL NOTES THIS SHEET:

A. ALL RACEWAYS SHALL BE 1/2"C AND SHALL CONTAIN 2-#12 AWG AND 1-#12 INSULATED GRD., UNLESS NOTED OTHERWISE. HATCH LINES DO NOT INDICATE A GROUND WIRE.

B. COORDINATE EXACT LOCATION OF ALL LIGHTING FIXTURES WITH ARCHITECTURAL DRAWINGS PRIOR TO INSTALLATION.

C. CONNECT UNSWITCHED HOT LEG TO ALL EXIT SIGNS, EMERGENCY BALLASTS AND NIGHT LIGHTS.

SPECIFIC NOTES THIS SHEET:

1. 6" FIREWATER LINE.
2. 3" COLD WATER LINE.
3. 4" WASTE LINE.
4. SEE SHEET M101 FOR CONTINUATION.
5. 4" CHILLED WATER SUPPLY AND RETURN CONTINUED ON SHEET M201.
6. 1" C.W. LINE CONTINUED ON SHEET M101.
7. SEE CIVIL DRAWINGS FOR CONTINUATION.
8. UNDERGROUND SERVICE ENTRANCE. SEE FEEDER DIAGRAM SHEET E401.
9. APPROXIMATE LOCATION OF EXISTING POWER POLE. FIELD VERIFY.
10. APPROXIMATE LOCATION OF EXISTING JUNCTION BOXES TO CATV, DATA, AND TELEPHONE CONDUITS.
11. ROUTE 6"C WITH 2-2" INNER DUCT AND PULL WIRE FROM EXISTING JUNCTION BOX UP THROUGH STORAGE ROOM 101A AND CONTINUE TO ROOM 203T FOR INCOMING TELEPHONE SERVICE.
12. ROUTE 6"C WITH 2-2" INNER DUCT AND PULL WIRE FROM EXISTING JUNCTION BOX UP THROUGH STORAGE ROOM 101A AND CONTINUE TO ROOM 203T FOR INCOMING DATA SERVICE.
13. ROUTE 2"C WITH PULL WIRE FROM EXISTING JUNCTION BOX UP THROUGH STORAGE ROOM 101A AND CONTINUE TO ROOM 203T FOR INCOMING CATV SERVICE.
14. 3/4"C WITH 2-#6 AND 1-#8 GRD.
15. 2.5"C, 4-#4/0 AWG AND 1-#2 GRD.
16. OUTDOOR RECEPTACLE.
17. MONUMENTAL SIGN.
18. 14" ROUND SONOTUBE AT 24" IN DEPTH PROVIDE 1/2" NPT FEMALE PIPE STUB FOR FIXTURE MOUNTING. PIPE SHALL BE MOUNTED 12" INTO CONCRETE LIGHT PAD. PIPE SHALL EXTEND 3" ABOVE TOP OF PAD.
14. SEE SHEET E101 NOTE 3.

LUCIEN T. VIVIEN JR. AND ASSOCIATES, INC.
CONSULTING ENGINEERS
1321 HICKORY AVENUE - SUITE 100
HARAHAN, LOUISIANA 70123
T (504) 218-5409 F (504) 218-5412
www.vivienengineers.com

SIZELER THOMPSON BROWN ARCHITECTS
PROJECT DESIGN GROUP, LLC
300 LAFAYETTE STREET, SUITE 200
NEW ORLEANS, LOUISIANA 70130
(504) 523-6472 FAX (504) 529-1181

REK ARCHITECTS, LLC
21489 KOOP DRIVE, SUITE 5
MANDEVILLE, LOUISIANA 70471
(985) 875-7534 FAX (985) 875-7837

revisions		
no.	revision	date
1	ADDENDUM #2	11-13-09
2		
3		
4		
5		

SLIDELL MUNICIPAL CENTER
BUILDING 2
SLIDELL, LA

SITE PLAN - MECHANICAL AND ELECTRICAL

STATE OF LOUISIANA
Lucien Eugene Vivien
License No. 7955
Professional Engineer
Mechanical & Electrical Engineering

SEPTEMBER 5, 2009

THE INFORMATION CONTAINED IN THIS DOCUMENT IS PROPRIETARY TO LUCIEN T. VIVIEN, JR. & ASSOC., INC. THE DOCUMENT MAY NOT BE DISCLOSED, DUPLICATED, OR USED FOR ANY PURPOSE, IN WHOLE OR IN PART, WITHOUT THE PRIOR WRITTEN CONSENT OF LUCIEN T. VIVIEN, JR. & ASSOC., INC.

seal	file name	drawing number
	ME101.dwg	ME101
	project number: 51093.02	
	date: 9-05-09	
	phase: 100% FIRE MARSHAL	