1. STANDING SEAM ROOF SYSTEM, RE: (07411)
2. STRUCTURAL STEEL RE: STRUCTURAL (05120)
3. STEEL DECK, RE: (05310)
4. COLD-FORMED METAL FRAMING, RE: (09111)
5. 5/8" GLASS-REINFORCED EXTERIOR GYP. BD, RE: (09260)
6. 3/4" PORTLAND CEMENT PLASTER W/ 3/8" ACRYLIC FINISH, RE: (09220)
7. INSULATION, RE: (07212)
8. DELETED
9. 5/8" TYPE "X" GYPSUM BOARD, RE: (09260)
10. SHEET METAL FLASHING AND TRIM, RE: (07552)
11. SBS-MODIFIED BITUMINOUS MEMBRANE ROOFING, RE: (07552)
12. DELETED
13. ACOUSTICAL TILE CEILINGS, RE: (09511)
14. ALUMINUM-FRAMED ENTRANCES AND STOREFRONTS, RE: (08410)
15. CAST-IN-PLACE CONCRETE, RE: (03300)
16. PIPE AND TUBE RAILINGS, RE: (05520)
17. REINFORCED, HOT APPLIED MEMBRANE UNDER 1 1/2" REINFORCED GROUT AND TILE PER CARLISLE DETAIL 500-10C, RE: (07141)
18. TILE, RE: FINISH SCHEDULE, RE: (09300)
19. SHEATHING AS RECOMMENDED BY ROOFING MANUFACTURER TYPICAL, RE: (07552)
20. AFTER TILE IS SET IN PLACE RAKE SLOT FOR 3/16"X1.5"X2" STAINLESS STEEL ANGLE SET IN SEALANT
21. METAL LATH TYP WITH STUCCO, RE: (09206)

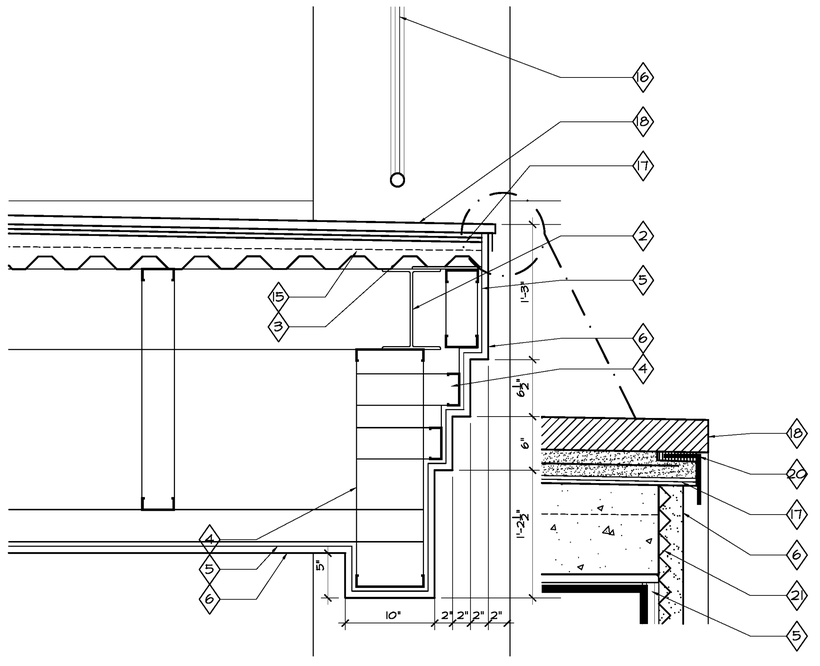

1. ENLARGED SECTION
SCALE: 1 1/2"= 1'-0"

SIZELER THOMPSON BROWN ARCHITECTS

PROJECT DESIGN GROUP, LLC
300 LAFAYETTE STREET, SUITE 200
NEW ORLEANS, LOUISIANA 70130
(504) 523-6472 FAX (504) 529-1181

architects

REK ARCHITECTS, LLC
21489 KOOP DRIVE, SUITE 5
MANDEVILLE, LOUISIANA 70471
(985) 875-7534 FAX (985) 875-7837

revisions

no.	revision	date

SLIDELL MUNICIPAL CENTER
BUILDING 2
SLIDELL, LA

SECTION DETAILS

seal: STATE OF LOUISIANA — Ronald E. Kilcrease — No. 019

file name	
project number	51093.02
date	9-5-09
phase	CD

drawing number: A6.10