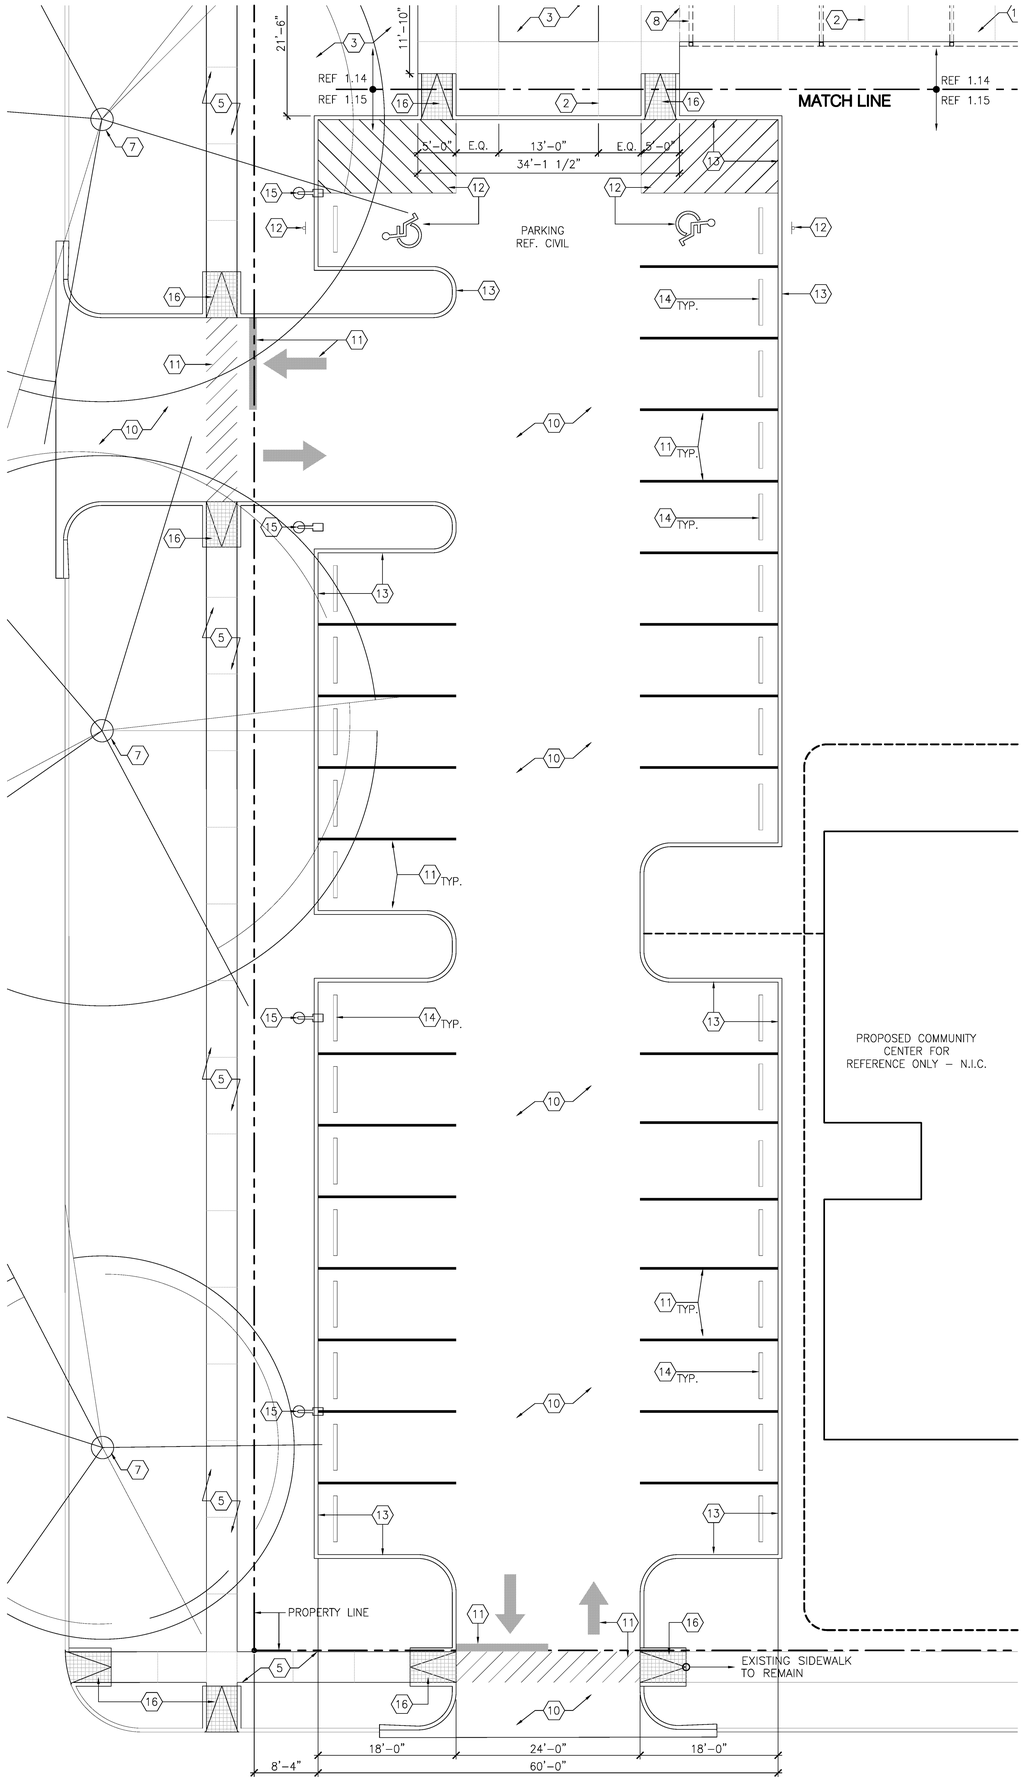

2 WEST PARKING PLAN
1.15 1/8" = 1'-0"

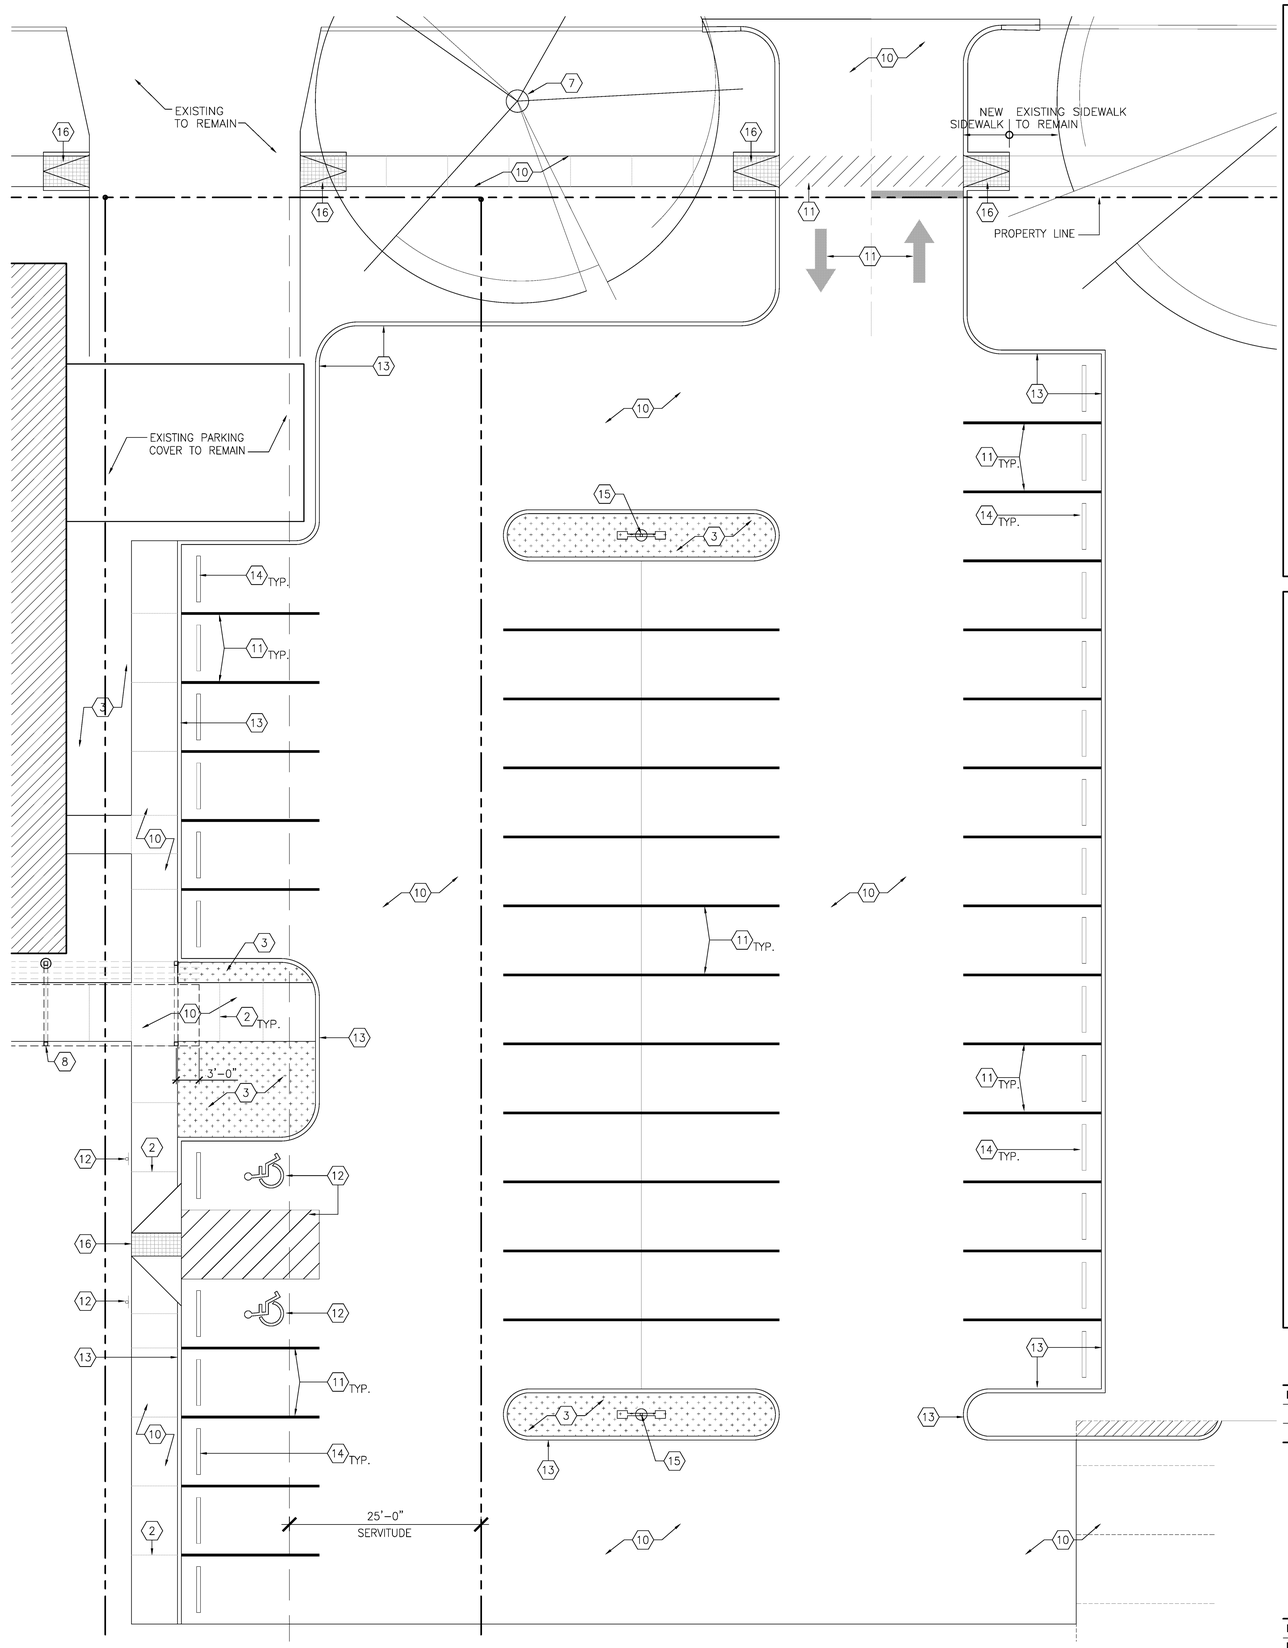

REFER TO SHEET 1.14 FOR CLARIFICATIONS OF REFERENCE DESIGNATIONS

1 NORTH PARKING PLAN
1.15 1/8" = 1'-0"

N

Eskew+Dumez+Ripple
ARCHITECTURE
ENVIRONMENTS
URBAN DESIGN

TRANSFIGURATION OF THE LORD
CHURCH RENOVATIONS

222 PRYTANIA AVENUE
NEW ORLEANS, LOUISIANA 70130

Date:	7 JULY 2010

MARK J. RIPPLE
REG. NO. 3464
STATE OF LOUISIANA
REGISTERED ARCHITECT

E+D+R No.	09007
Drawn By:	MARTIN
Drawing Title:	
ENLARGED SITE PLAN - PARKING	
Sheet No:	1.15

P:\2009_Projects\09007_TOTL Church\Drawings\01Site\0114_SitePlan_Enlarged.dwg
07 Jul 10 – 11:01am