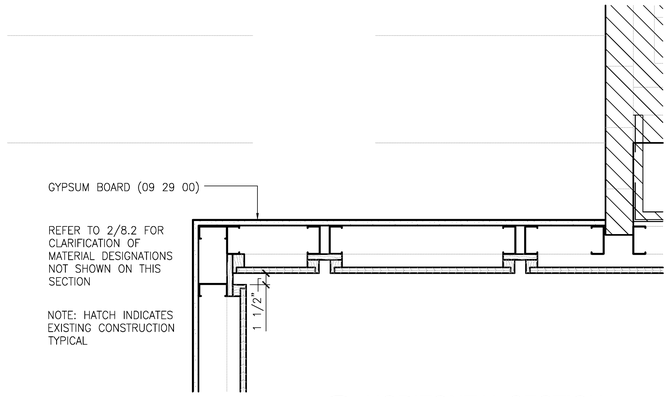

4 HORIZONTAL SECTION
2.1 | 8.2 THRU WOOD WALL AT SOUTH NICHE 1-1/2" = 1'-0"

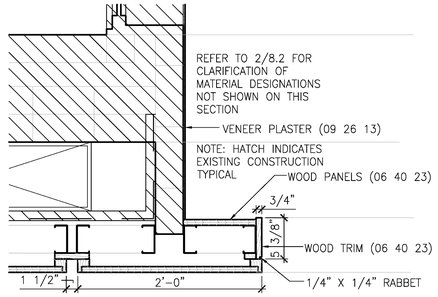

3 HORIZONTAL SECTION
2.1 | 8.2 THRU WOOD WALL AT MARY CHAPEL 1-1/2" = 1'-0"

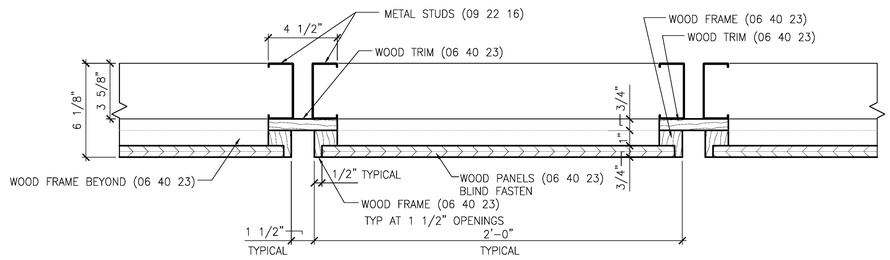

2 HORIZONTAL SECTION
8.1 | 8.2 AT TYPICAL WOOD PANEL 3" = 1'-0"

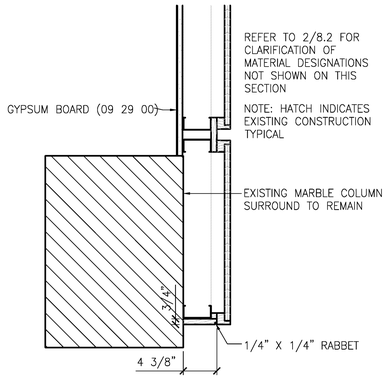

5 HORIZONTAL SECTION
2.1 | 8.2 THRU WOOD WALL AT COLUMN 1-1/2" = 1'-0"

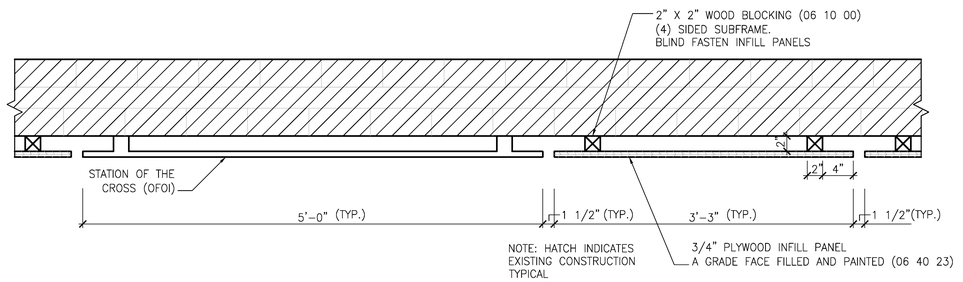

1 HORIZONTAL SECTION
8.1 | 8.2 THRU STATIONS OF THE CROSS & INFILL PANELS 1-1/2" = 1'-0"

Eskew+Dumez+Ripple
ARCHITECTURE
ENVIRONMENTS
URBAN DESIGN

TRANSFIGURATION OF THE LORD
CHURCH RENOVATIONS

272 PRYTANIS AVENUE
NEW ORLEANS, LOUISIANA 70122

Date: 7 JULY 2010

MARK J. RIPPLE
REG. NO. 3464
STATE OF LOUISIANA
REGISTERED ARCHITECT

E+D+R No. 09007
Drawn By: WEST
Drawing Title:
INTERIOR DETAILS

Sheet No:
8.2

P:\2009_Projects\09007_TOTL Church\Drawings\08Interior\0801_Int Elevations.dwg
07 Jul 10 - 11:02am